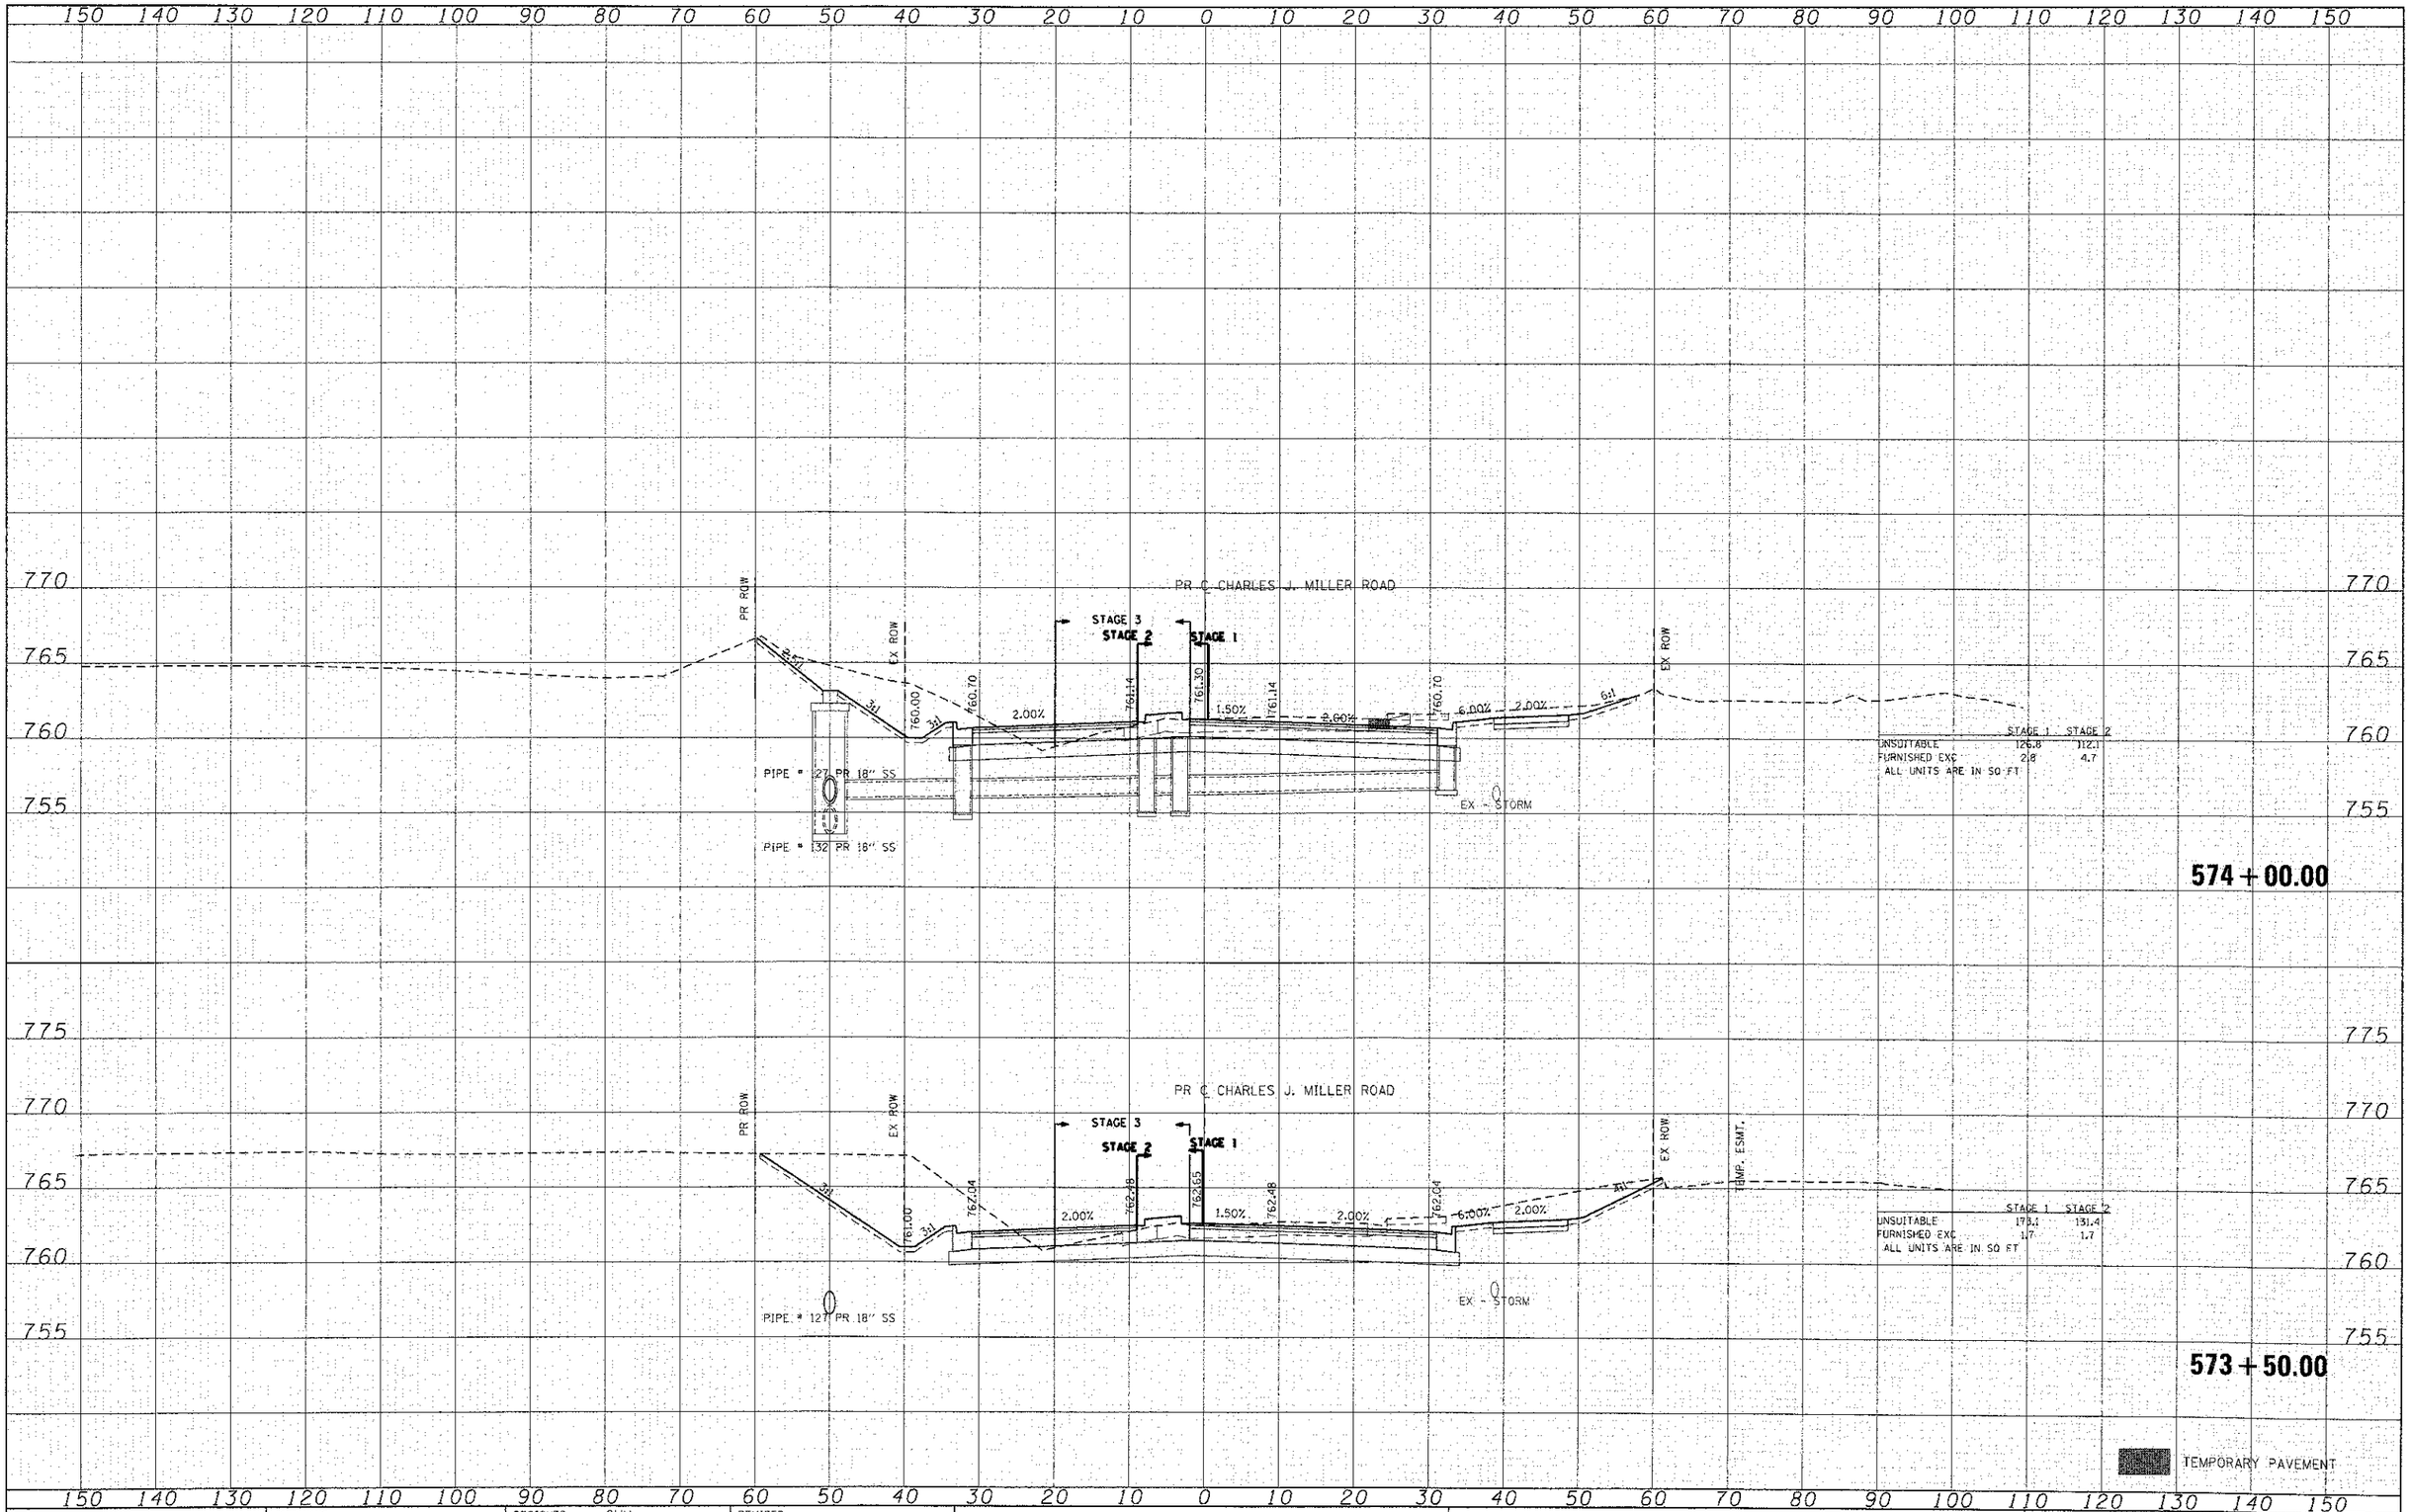


| FINAL SURVEY | BY | DATE |
|---|---|---|
| SURVEYED | | |
| PLOTTED | | |
| TEMPLATE | | |
| AREAS | | |
| AREAS CHECKED | | |

NOTE BOOK
NO.

| ORIGINAL SURVEY | BY | DATE |
|---|---|---|
| SURVEYED | | |
| PLOTTED | | |
| TEMPLATE | | |
| AREAS | | |
| AREAS CHECKED | | |

NOTE BOOK
NO.

HRGreen.com
Illinois Professional Design Firm
# 184-001322
HRGreen

| | | |
|---|---|---|
| USER NAME = jattene | DESIGNED - CMH | REVISED - |
| | DRAWN - SVJ | REVISED - |
| PLOT SCALE = 1" = 10' | CHECKED - JLP | REVISED - |
| PLOT DATE = 7/23/2012 | DATE - 5/29/12 | REVISED - |

**MCHENRY COUNTY**
**DIVISION OF TRANSPORTATION**

**PROPOSED CROSS SECTIONS**
**CHARLES J. MILLER ROAD**

SCALE: 1" = 10' | SHEET NO. 9 OF 62 SHEETS | STA. 573+50.00 TO STA. 574+00.00

| F.A. RTE. | SECTION | COUNTY | TOTAL SHEETS | SHEET NO. |
|---|---|---|---|---|
| 3860 | 09-00372-00-PW | MCHENRY | 252 | 199 |
| | | CONTRACT NO. | | |
| FED. ROAD DIST. NO. | ILLINOIS | FED. AID PROJECT | 63633 | |

g:\0\0371-\SCS+PROLL_west.dgn
MCHENRY