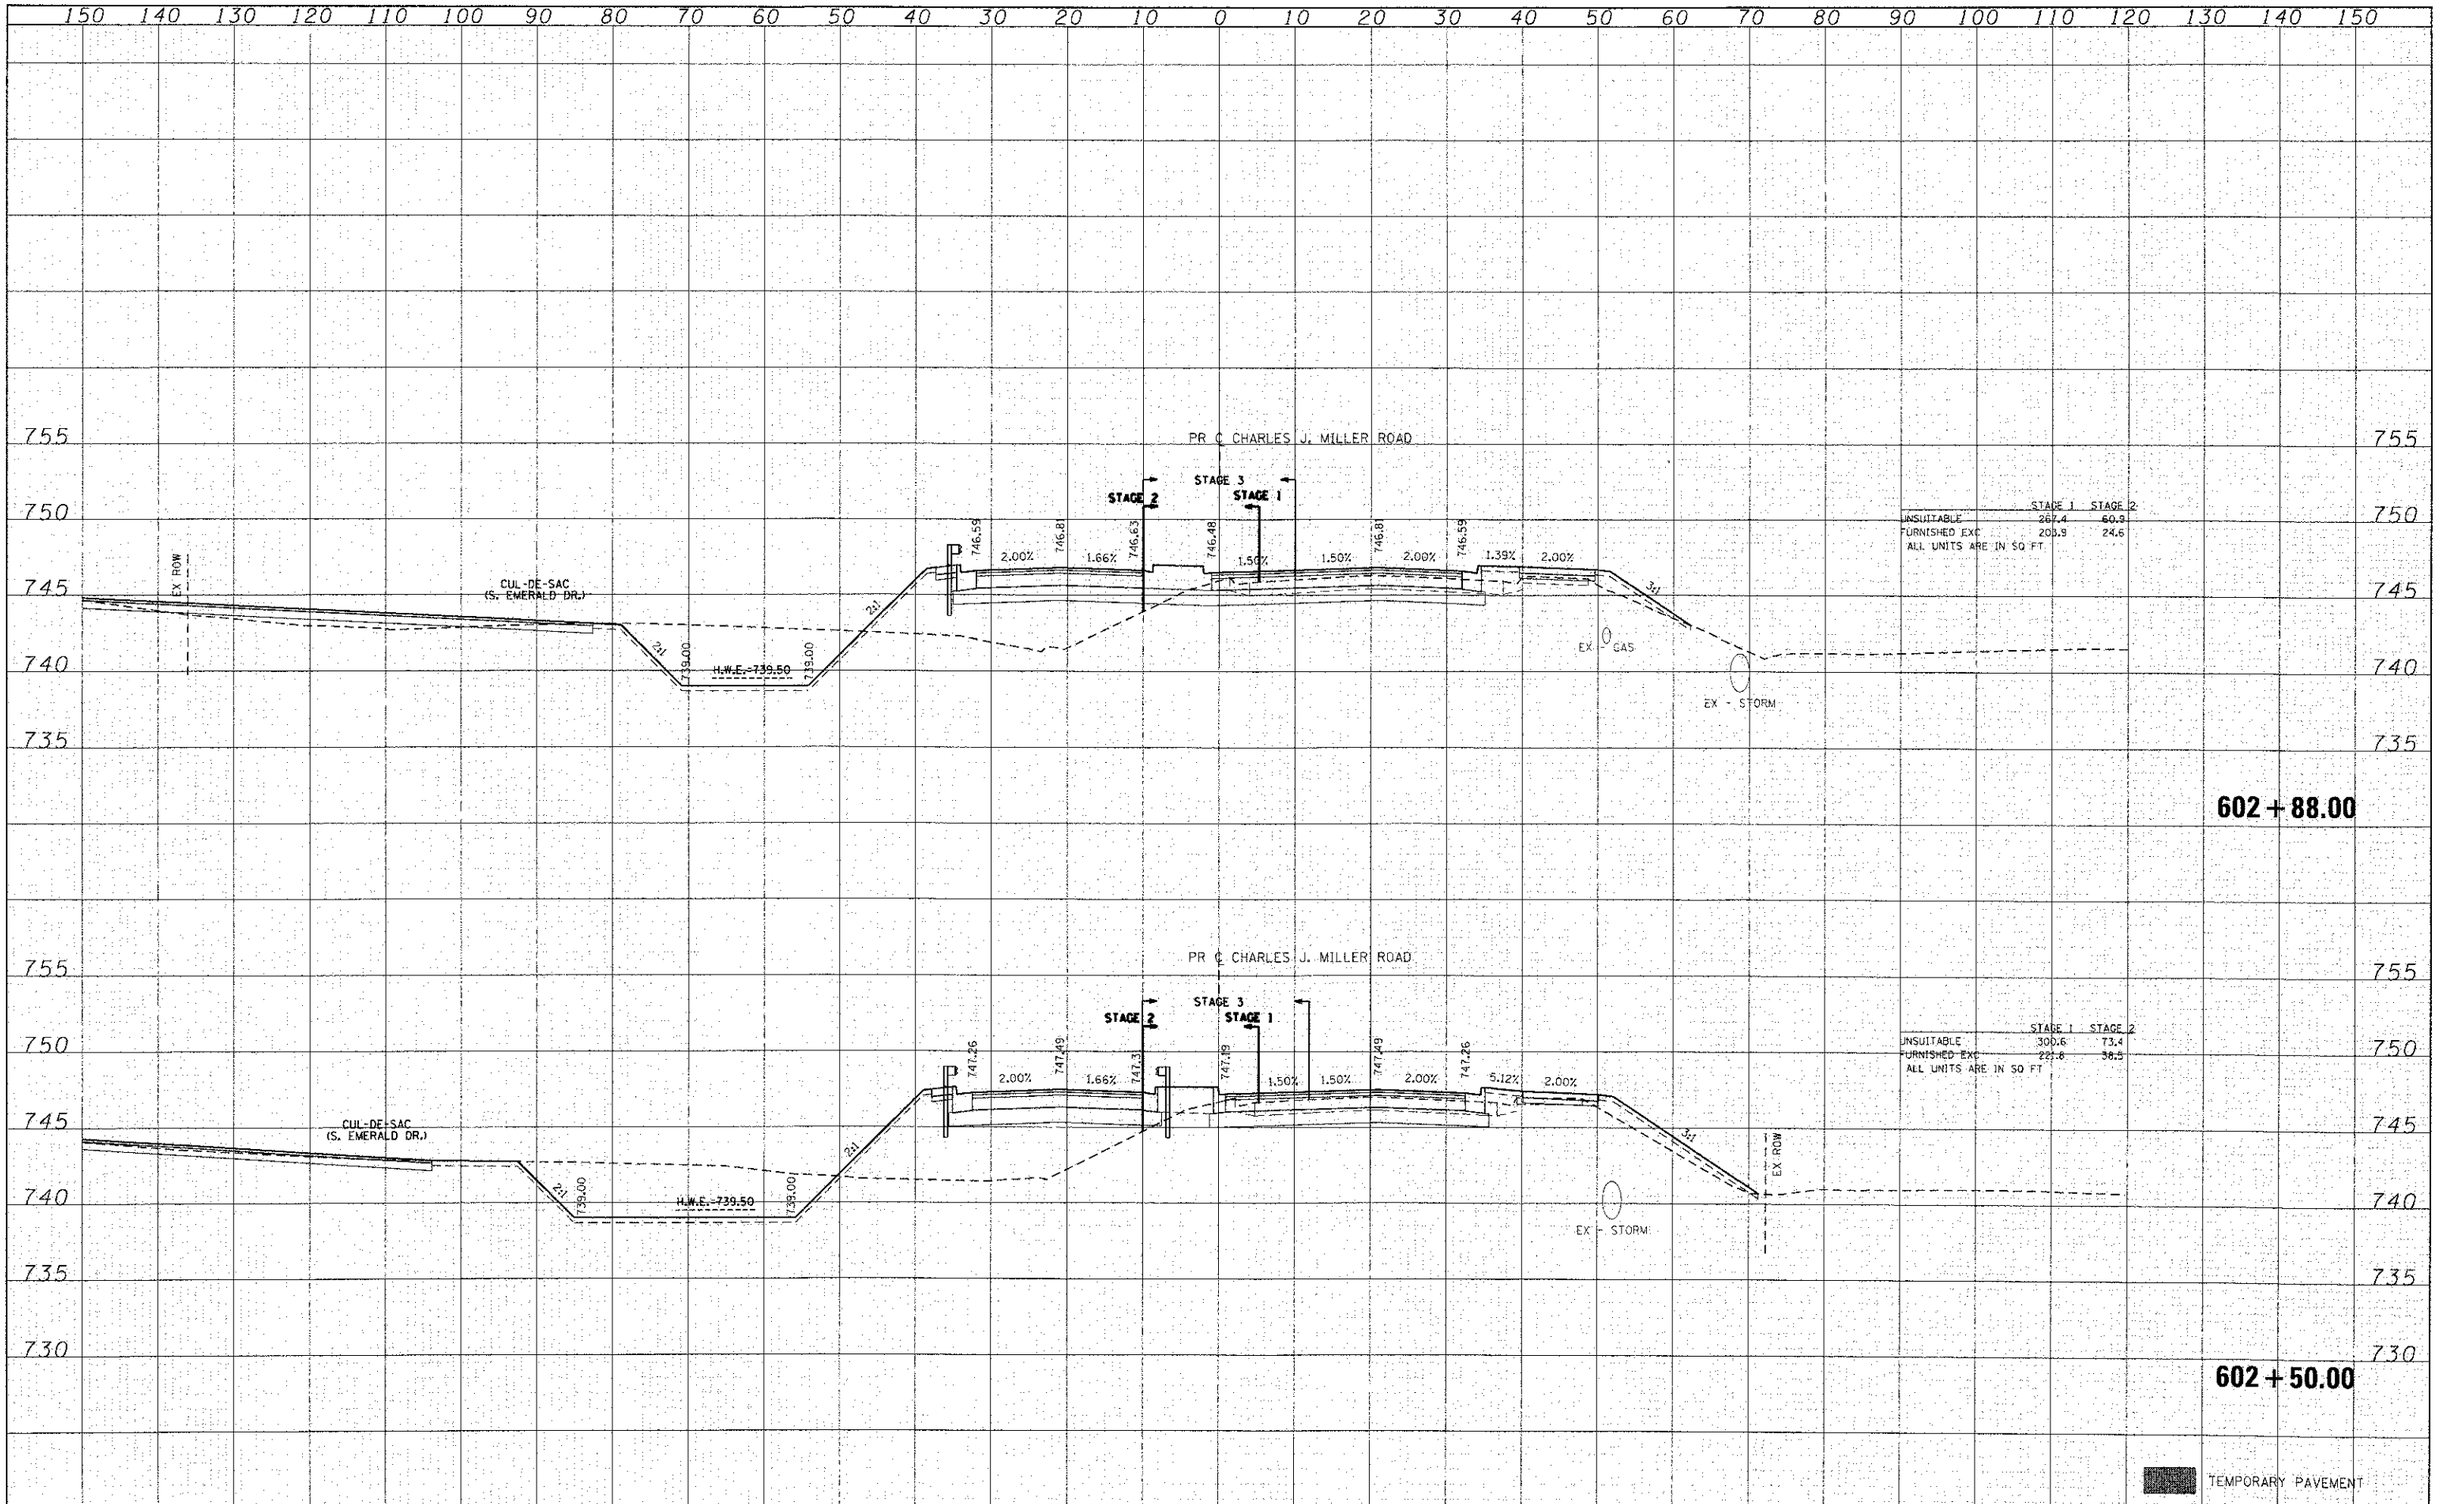

HRGreen.com Illinois Professional Design Firm # 184-001322	USER NAME = jattano	DESIGNED - CMH	REVISED -
		DRAWN - SVJ	REVISED -
	PLOT SCALE = 1" = 10'	CHECKED - JLP	REVISED -
	PLOT DATE = 7/23/2012	DATE - 5/29/12	REVISED -

MCHENRY COUNTY
DIVISION OF TRANSPORTATION

PROPOSED CROSS SECTIONS
CHARLES J. MILLER ROAD

SCALE: 1" = 10' | SHEET NO. 36 OF 62 SHEETS | STA. 602+50.00 TO STA. 602+88.00

F.A. RTE.	SECTION	COUNTY	TOTAL SHEETS	SHEET NO.
3860	09-00372-00-PW	MCHENRY	252	226

CONTRACT NO.

FED. ROAD DIST. NO. | ILLINOIS | FED. AID PROJECT 63633

FINAL SURVEY — NOTE BOOK — NO. — SURVEYED — PLOTTED — TEMPLATE — AREAS — AREAS CHECKED — BY — DATE

ORIGINAL SURVEY — NOTE BOOK — NO. — SURVEYED — PLOTTED — TEMPLATE — AREAS — AREAS CHECKED — BY — DATE