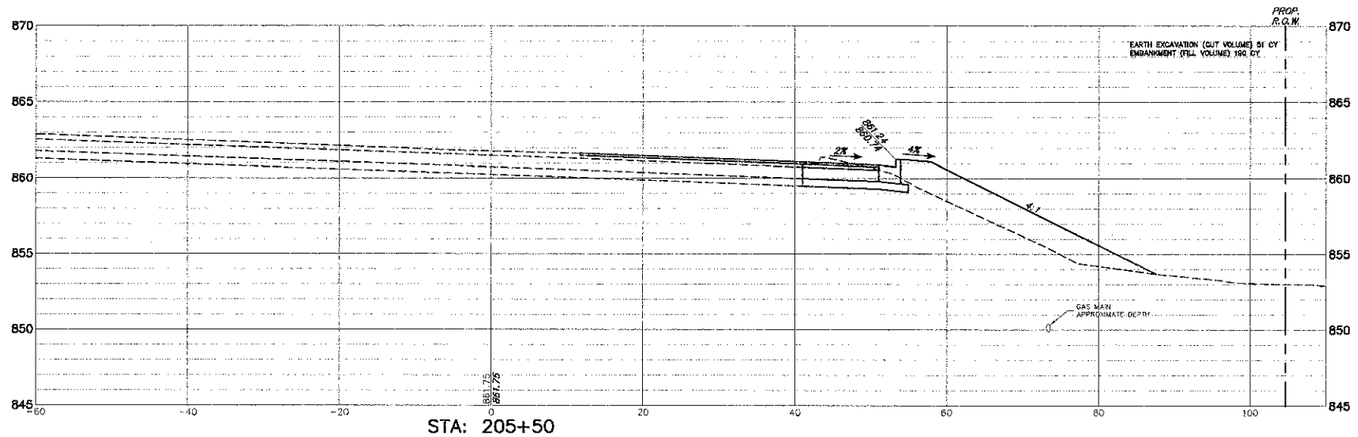

STA: 205+50

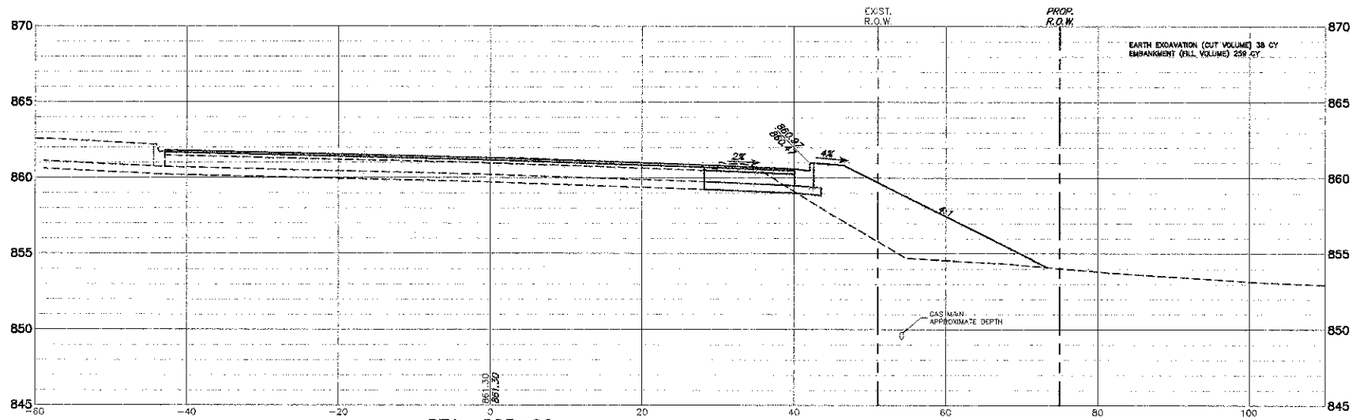

STA: 205+00

FILE NAME = 4458.000-PR3.dwg	USER NAME = ZACH WALLSTEN	DESIGNED - KLB	REVISED -
		DRAWN - PJS	REVISED -
	PLOT SCALE = 1" = 0833'	CHECKED - KLB	REVISED -
	PLOT DATE = 3/21/2012	DATE - 3/21/2012	REVISED -

STATE OF ILLINOIS
DEPARTMENT OF TRANSPORTATION

CROSS SECTIONS
BIG TIMBER ROAD STA. 205+00 TO STA. 205+00

SCALE 1"=20' | SHEET NO. OF SHEETS | STA. | TO STA.

F.A.P. RTE.	SECTION	COUNTY	TOTAL SHEETS	SHEET NO.
527	08-00369-00-SP	KANE	67	64
		CONTRACT #: 63669		
		ILLINOIS FED. AID PROJECT		