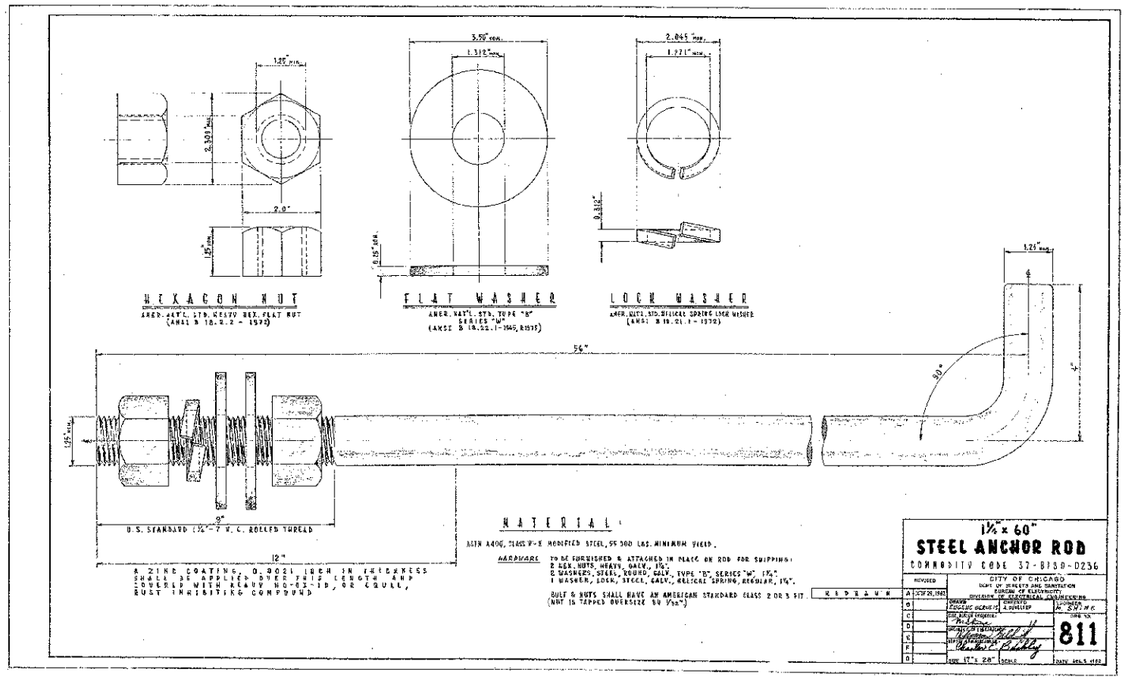

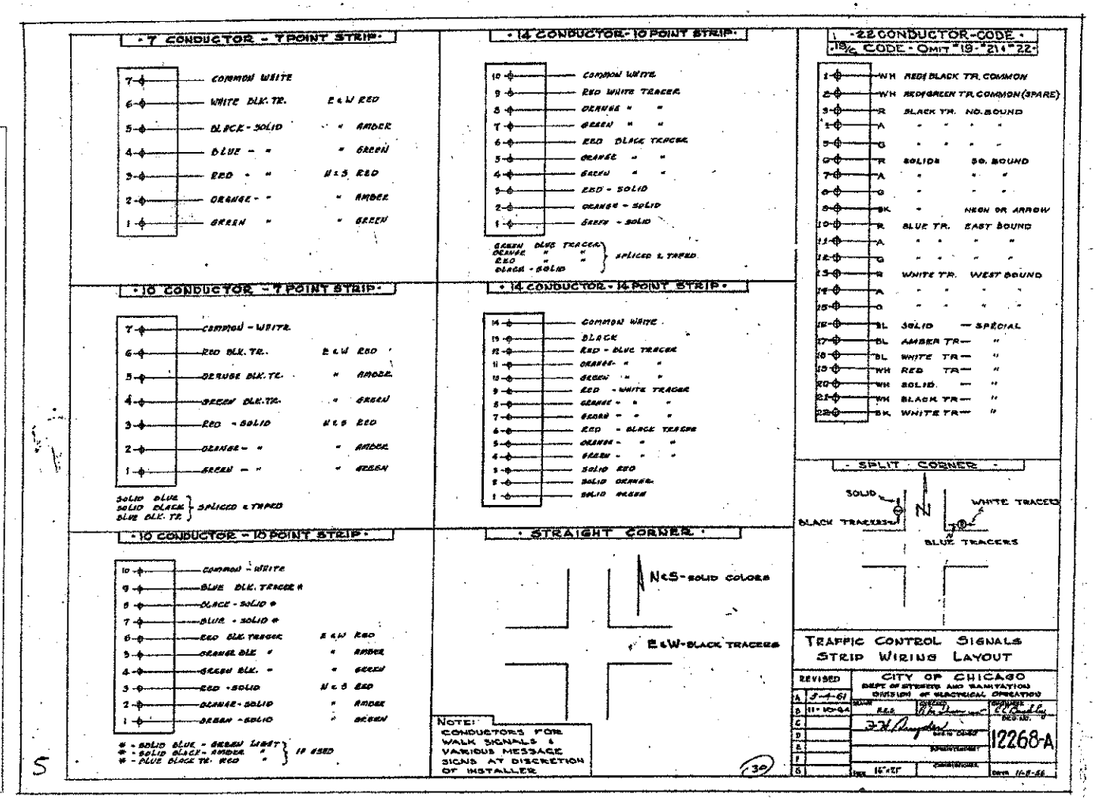

FILE NAME =	DESIGNED -	REVISED -	
...\prplr-ABC-BOE-std-11.dgn	DRAWN -	REVISED -	
USER NAME = tblank	CHECKED -	REVISED -	
PLOT DATE = 7/2/2012	DATE - 7/2/2012	REVISED -	

benesch
engineers · scientists · planners

STATE OF ILLINOIS
DEPARTMENT OF TRANSPORTATION

BOE STANDARDS

SCALE: NTS | SHEET NO. 12 OF 12 SHEETS | STA. | TO STA.

F.A.U. RTE.	SECTION	COUNTY	TOTAL SHEETS	SHEET NO.
2865	10-85159-00-TL	COOK	62	50

CONTRACT NO. 63715

ILLINOIS FED. AID PROJECT