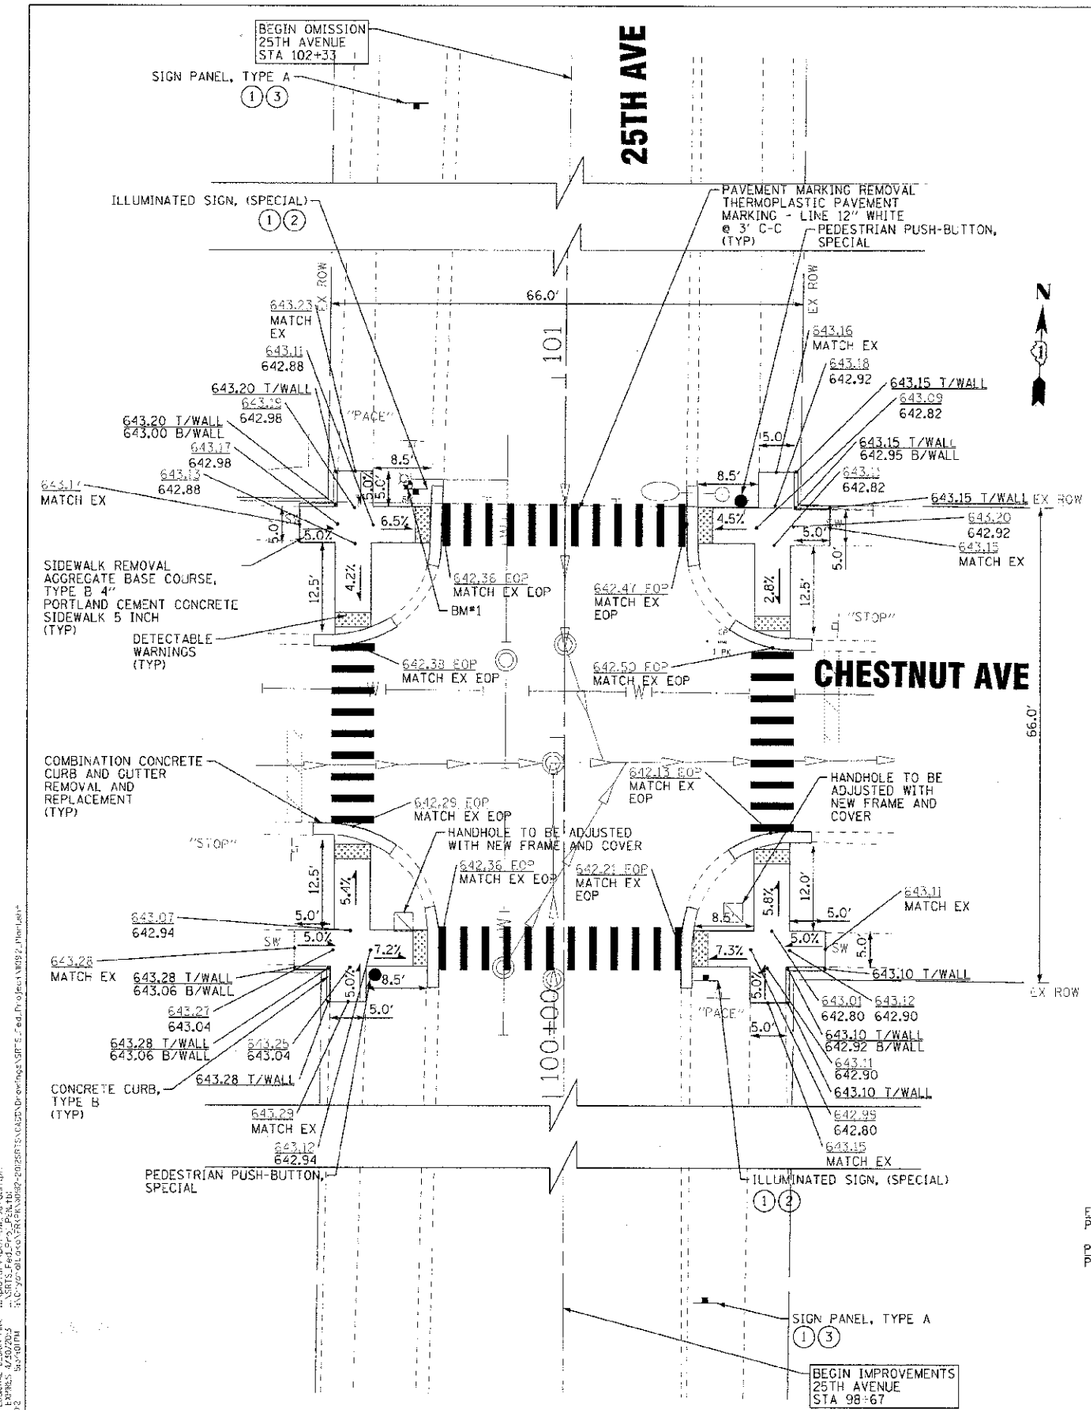

COPYRIGHT © 2012 BY BAXTER & WOODMAN, INC.
SURVEY DATUM: NAD83 (2011) ILLINOIS EAST
LICENSE NO. - 184-001812 - EXPIRES: 4/30/2013
8/7/2012 9:49:10 PM
\\BAUTH\Work\68_Projects\
\SRTS_Fed_Proj_Plans\
File: p:\projects\FRANKLIN\2012\2012SRTS\ILR25\Drawings\SHEETS\Fed Project\ILR25_Plan.dgn

DESIGNED - MWP	REVISED - IDOT REVIEW 05-04-12	VILLAGE OF FRANKLIN PARK, ILLINOIS 25TH AVENUE 2012 SAFE ROUTES TO SCHOOLS	PLAN SHEET – 25TH AVENUE
DRAWN - CJC	REVISED - IDOT REVIEW 08-22-12		
CHECKED - LDN	REVISED -		SCALE: STA. TO STA.
DATE - 03/06/12	FILE - 110912.Plan1.sht		

F.A.U. RTE.	SECTION	COUNTY	TOTAL SHEETS	SHEET NO.
2714	08-00068-00-SW	COOK	9	5
C-91-347-12	CONTRACT NO. 63719			
FED. ROAD DIST. NO.	ILLINOIS FED. AID PROJECT SRTS-4005(115)			