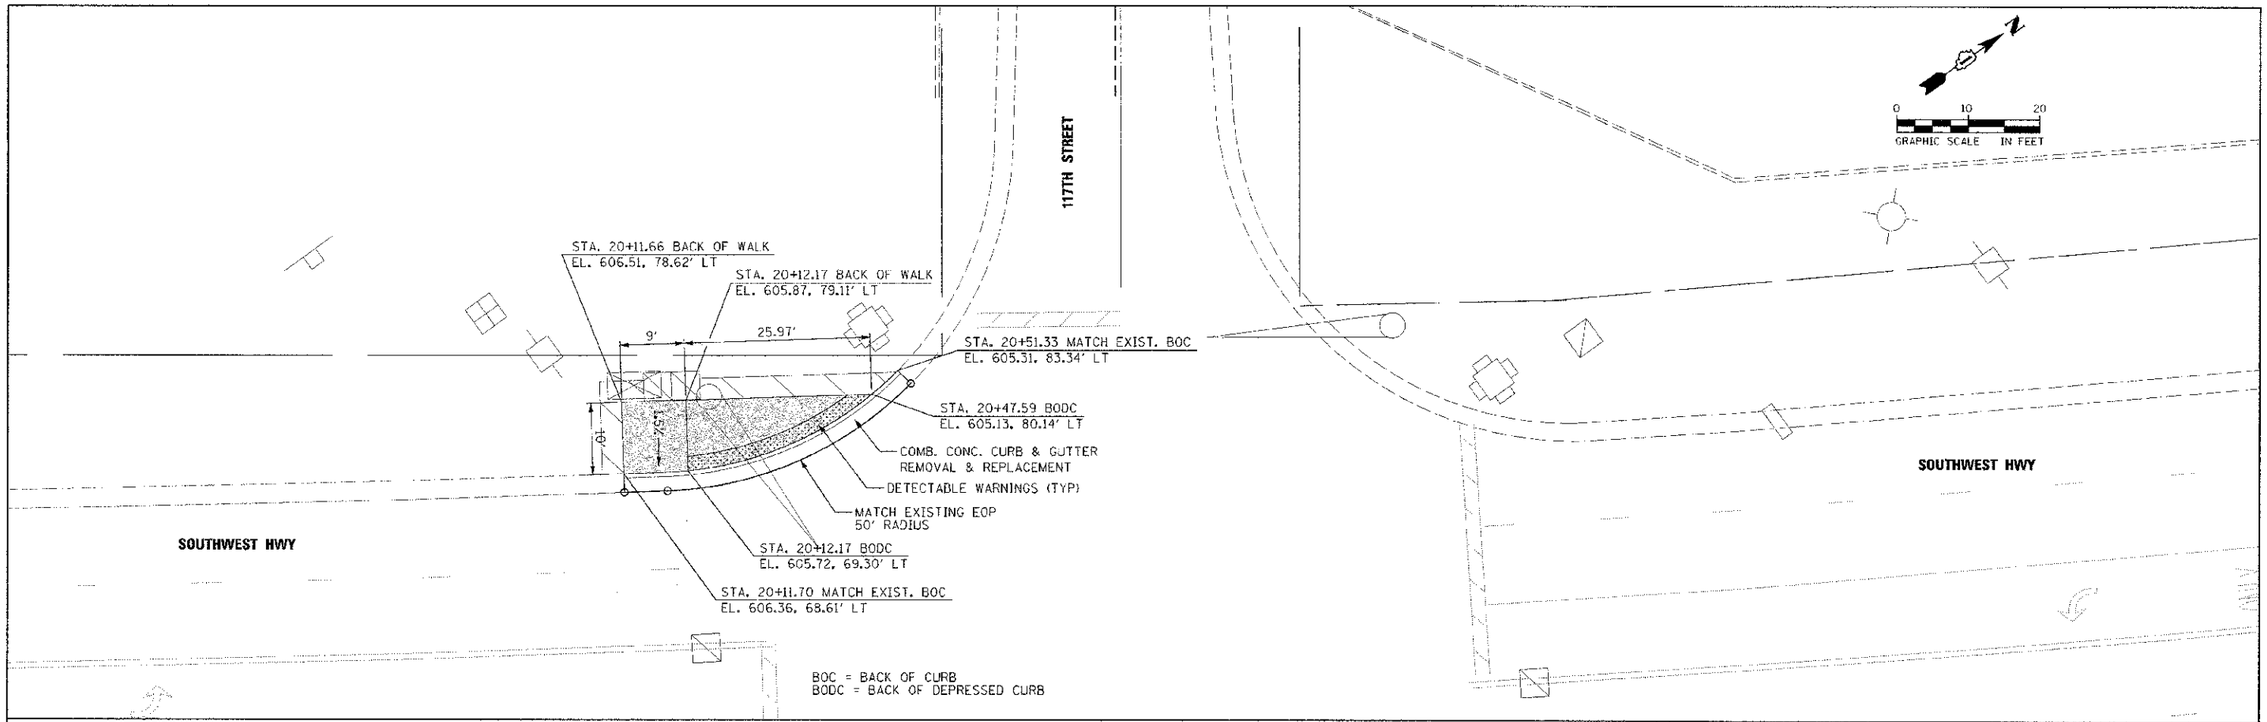

URS 100 S.WACKER DR. SUITE 500 CHICAGO IL 60606 TEL (312)-939-1000 FAX (312)-939-4198	USER NAME = $USER$	DESIGNED KLM	REVISED -	STATE OF ILLINOIS DEPARTMENT OF TRANSPORTATION	SOUTHWEST HIGHWAY SIDEWALK SIDEWALK /PAVEMENT GRADING DETAILS	F.A.U. RTE. 3578	SECTION 11-00049-00-SW	COUNTY COOK	TOTAL SHEETS 29	SHEET NO. 18
		DRAWN KLM	REVISED -							
	PLOT SCALE = 120.0000 ' / FT.	CHECKED DCL	REVISED -		SCALE: DRAWING NO. OF STA. TO STA.	CONTRACT NO. 63732				
	PLOT DATE = 7/2/2012	DATE JUNE 29, 2012	REVISED -			ILLINOIS FED. AID PROJECT				