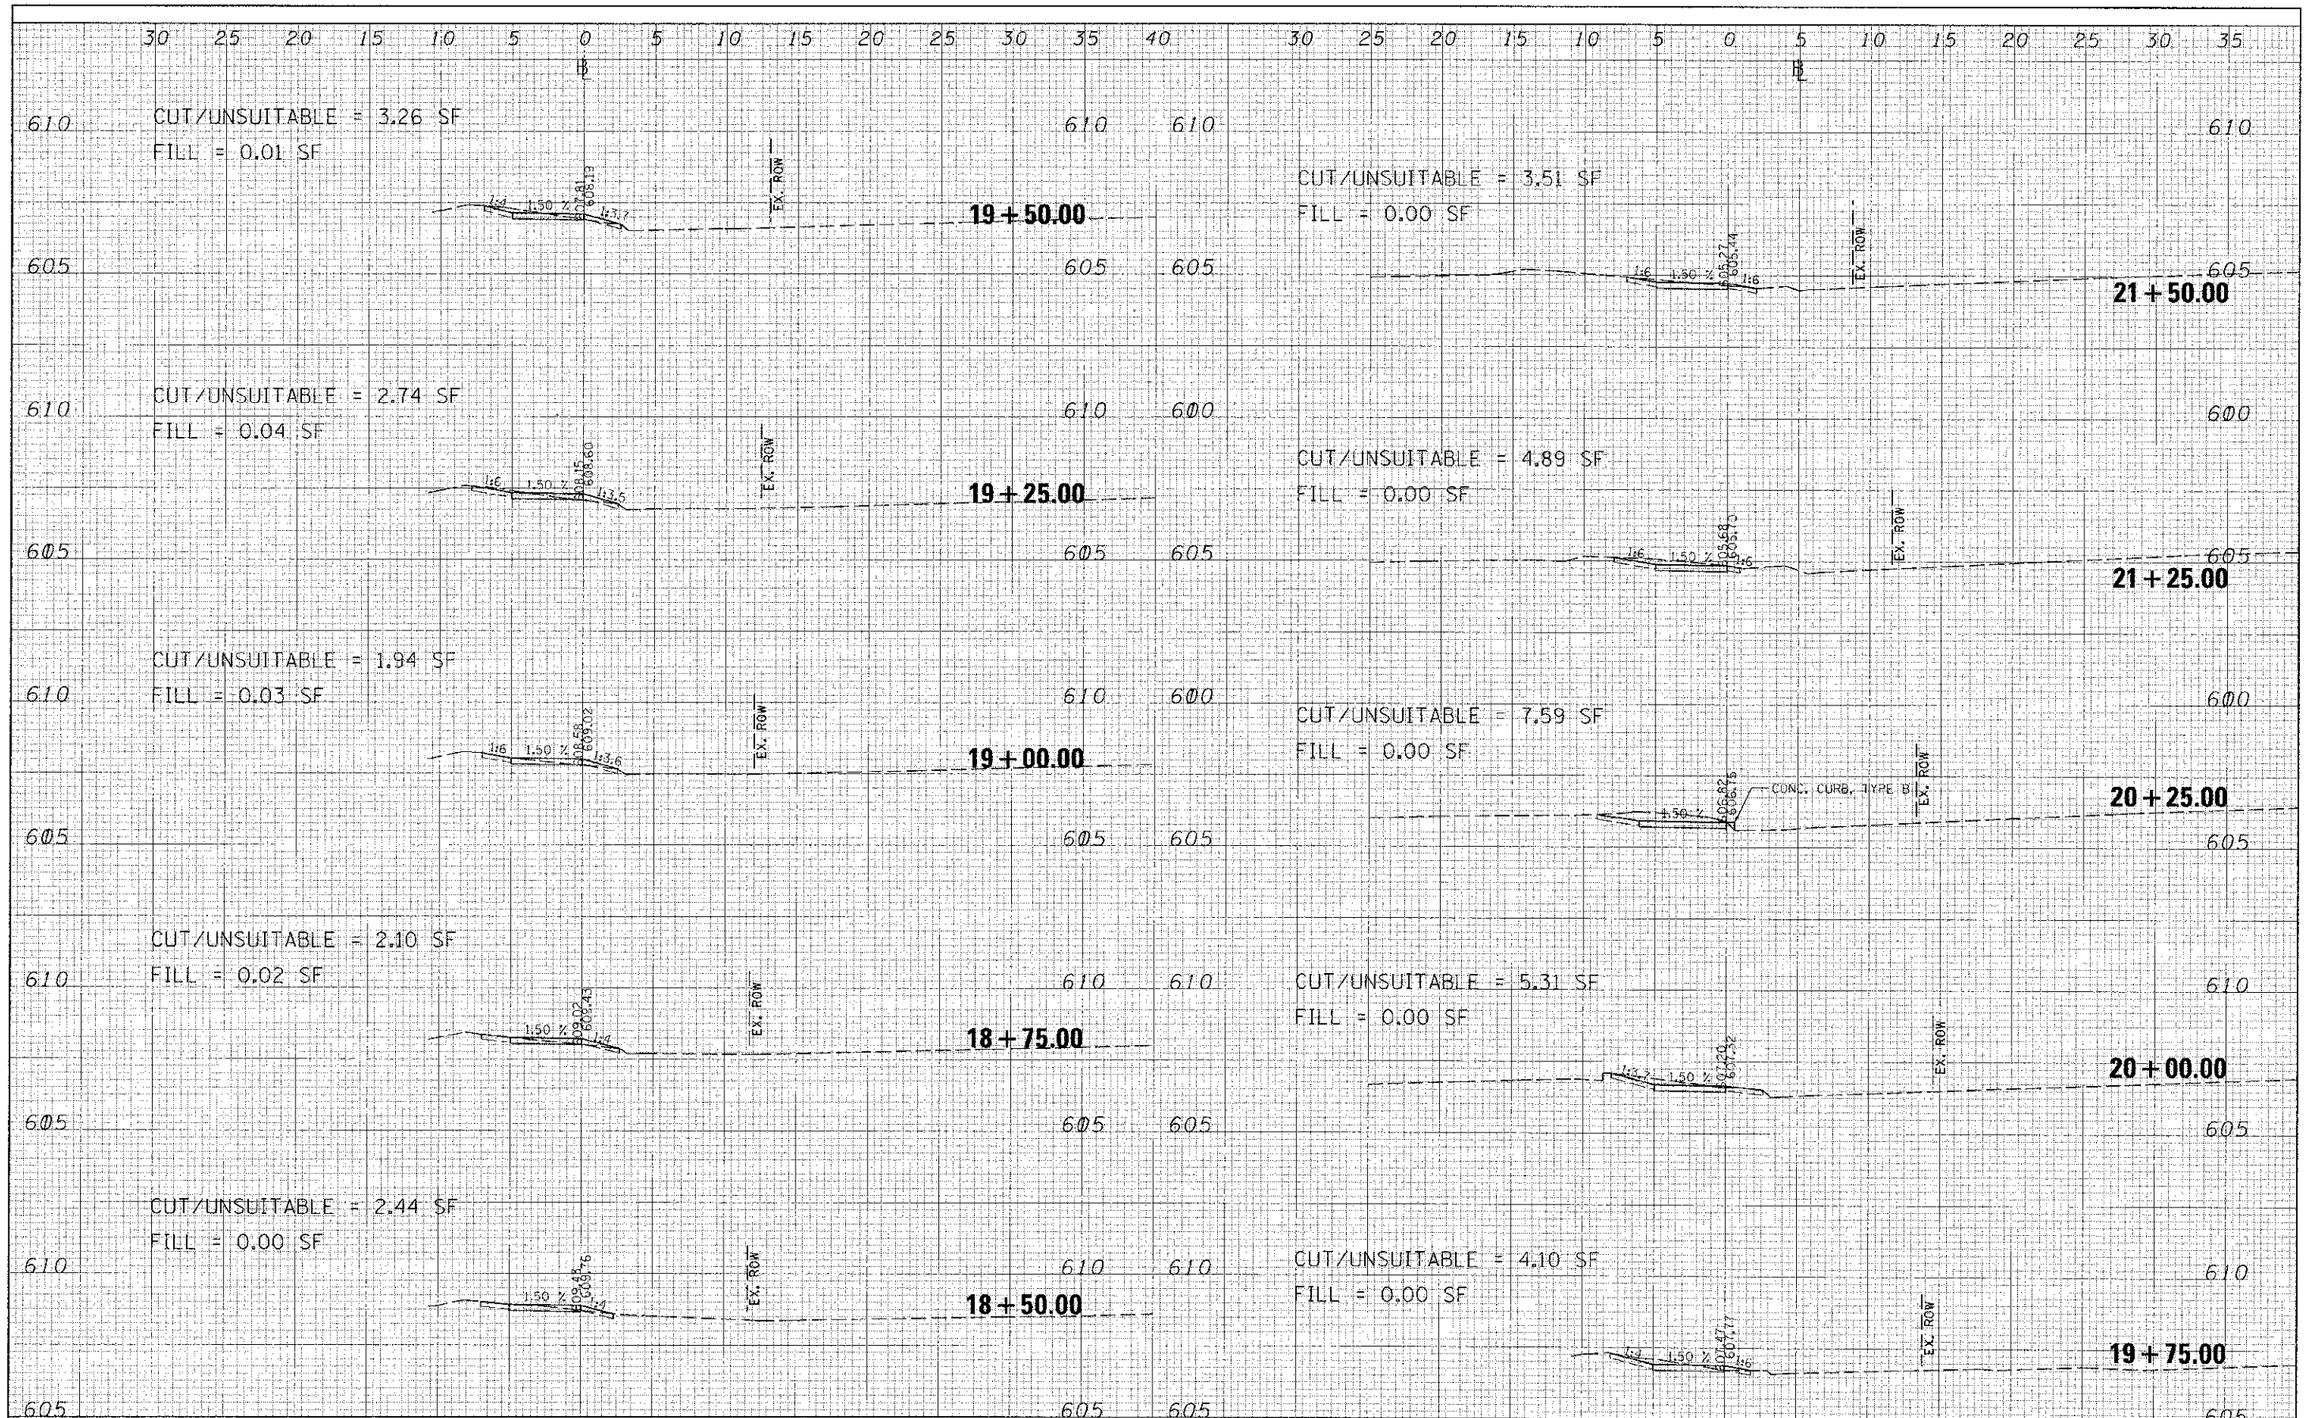

FILE NAME =	USER NAME = $USER$	DESIGNED KLM	REVISED -
$FILE_$		DRAWN KLM	REVISED -
	PLOT SCALE = 50.0000 ' / IN.	CHECKED DDL	REVISED -
XS_SHEET	PLOT DATE = 7/2/2012	DATE JUNE 29, 2012	REVISED -

STATE OF ILLINOIS
DEPARTMENT OF TRANSPORTATION

SOUTHWEST HIGHWAY SIDEWALK
CROSS SECTIONS

SCALE: | SHEET OF SHEETS STA. 18+50.00 TO STA. 21+50.00

F.A.U. RTE.	SECTION	COUNTY	TOTAL SHEETS	SHEET NO.
3578	11-00049-00-SW	COOK	29	25

CONTRACT NO. 63732

ILLINOIS FED. AID PROJECT