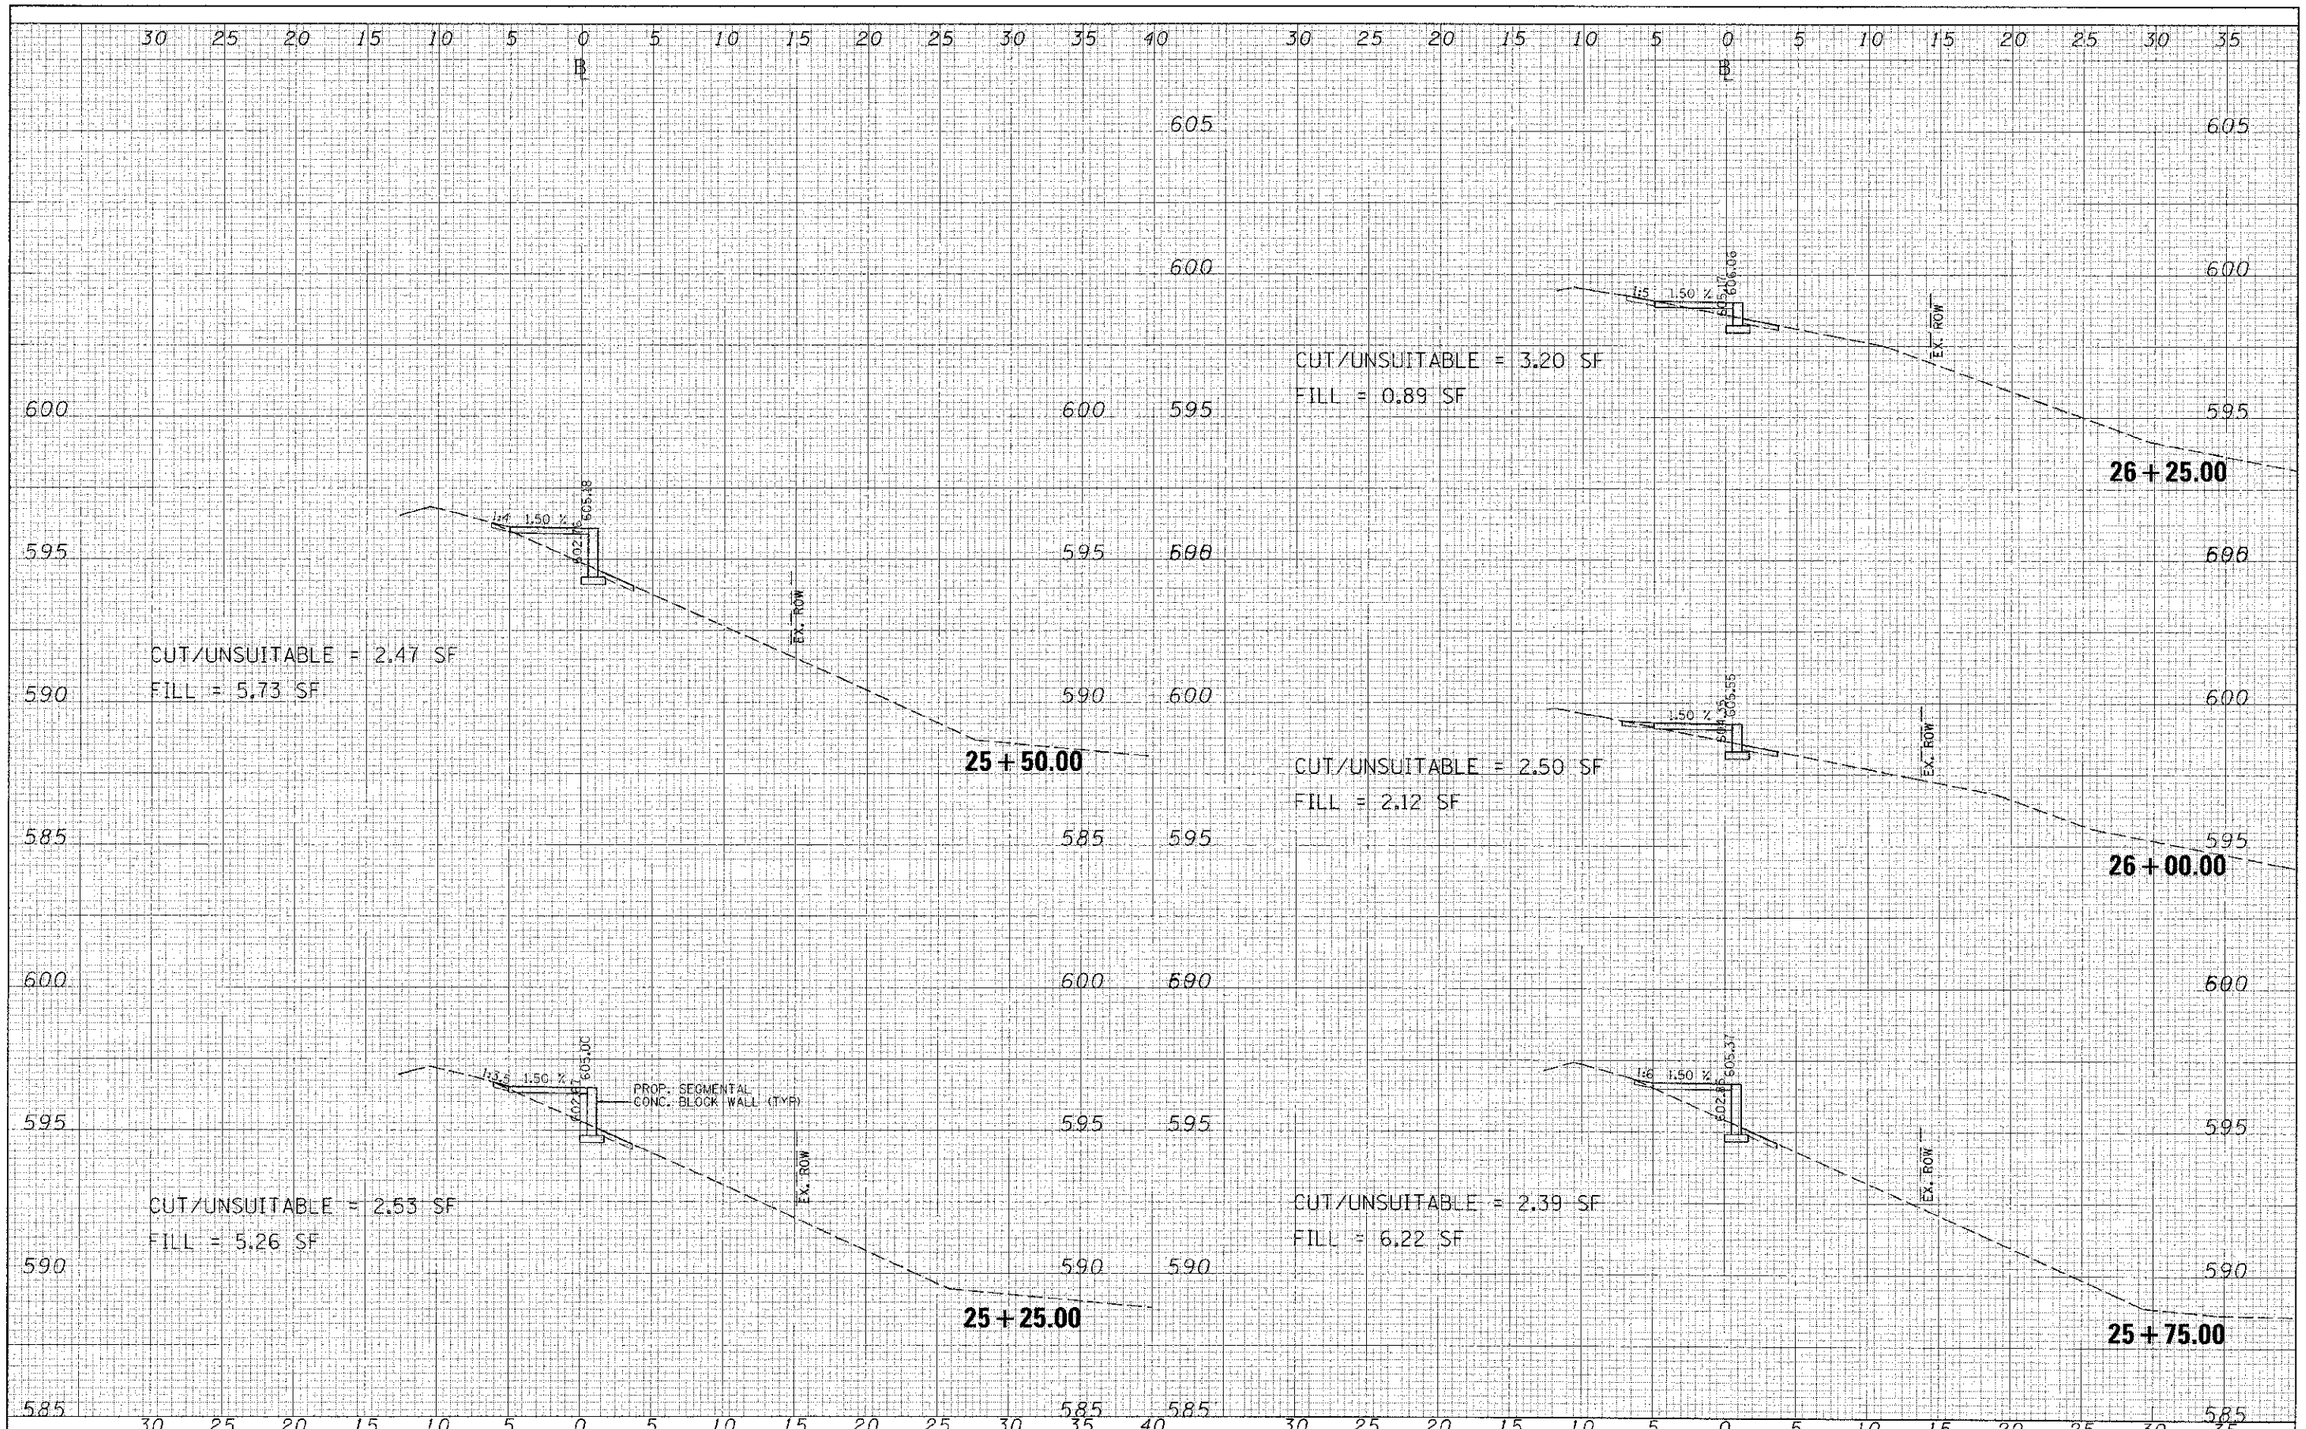

FILE NAME =	USER NAME = sligero	DESIGNED KLM	REVISED -	STATE OF ILLINOIS DEPARTMENT OF TRANSPORTATION	SOUTHWEST HIGHWAY SIDEWALK CROSS SECTIONS	F.A.U. RTE. 3578	SECTION 11-00049-00-SW	COUNTY COOK	TOTAL SHEETS 29	SHEET NO. 28
		DRAWN KLM	REVISED -							
	PLOT SCALE = 60.0000 / in.	CHECKED DDL	REVISED -					CONTRACT NO. 63732		
XS_SHEET	PLOT DATE = 7/2/2012	DATE JUNE 29, 2012	REVISED -		SCALE:	SHEET OF SHEETS	STA. 25+25.00 TO STA. 26+25.00	ILLINOIS FED. AID PROJECT		