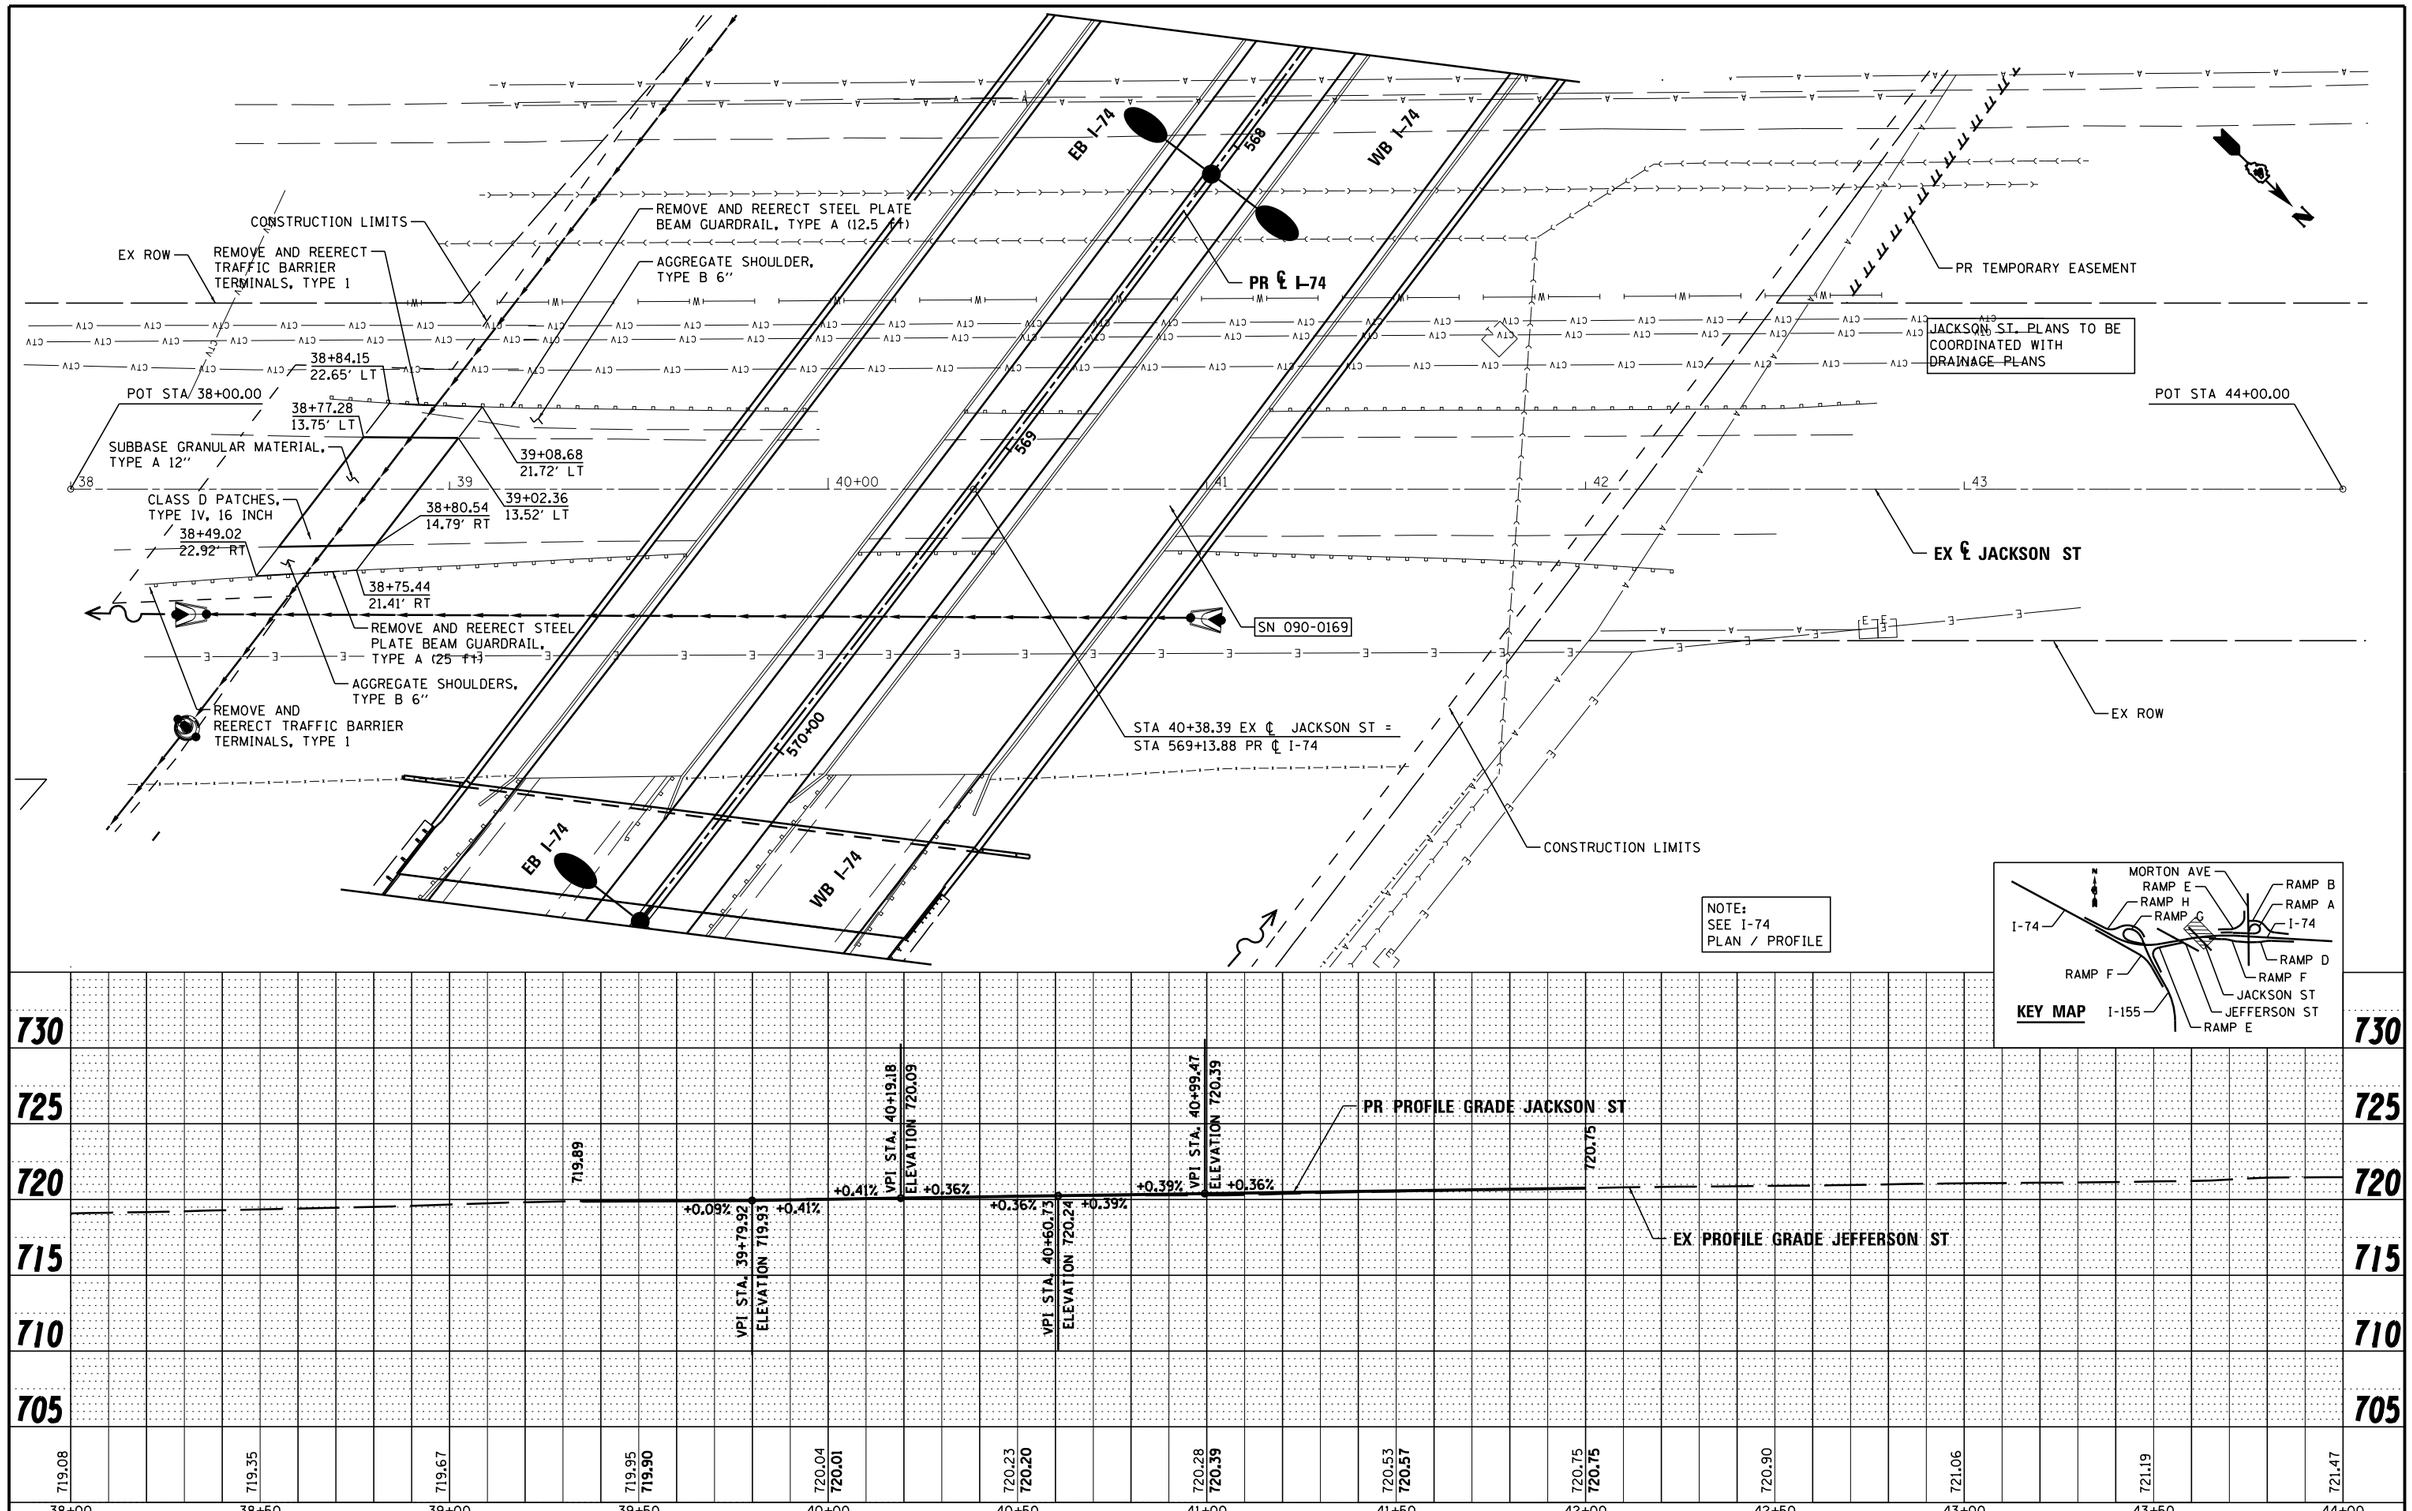

PLAN
NOTE BOOK NO.
SURVEYED
PLOTTED
ALIGNMENT CHECKED
RT. OF WAY CHECKED
CADD FILE NAME
BY
DATE

PROFILE
NOTE BOOK NO.
SURVEYED
PLOTTED
GRADES CHECKED
B.M. NOTED
STRUCTURE NOTAT'NS CH'KD
BY
DATE

FILE NAME =	DESIGNED - EJA	REVISED -	
...\D468620-sht-JacksonSc20-plnprf45.dgn	DRAWN - TMB	REVISED -	
USER NAME = tblank	CHECKED - JNR	REVISED -	
PLOT DATE = 7/17/2012	DATE - JULY 20, 2012	REVISED -	

benesch
engineers · scientists · planners

STATE OF ILLINOIS
DEPARTMENT OF TRANSPORTATION

PLAN AND PROFILE
JACKSON ST

SCALE: 1"=50' | SHEET NO. 1 OF 1 SHEETS | STA. | TO STA.

F.A.I. RTE.	SECTION	COUNTY	TOTAL SHEETS	SHEET NO.
•	90-[14R;(14HB-4,14,14HVB)BR]	TAZEWELL	2433	252
		CONTRACT NO. 68620		
		ILLINOIS FED. AID PROJECT		

• 74 & 155