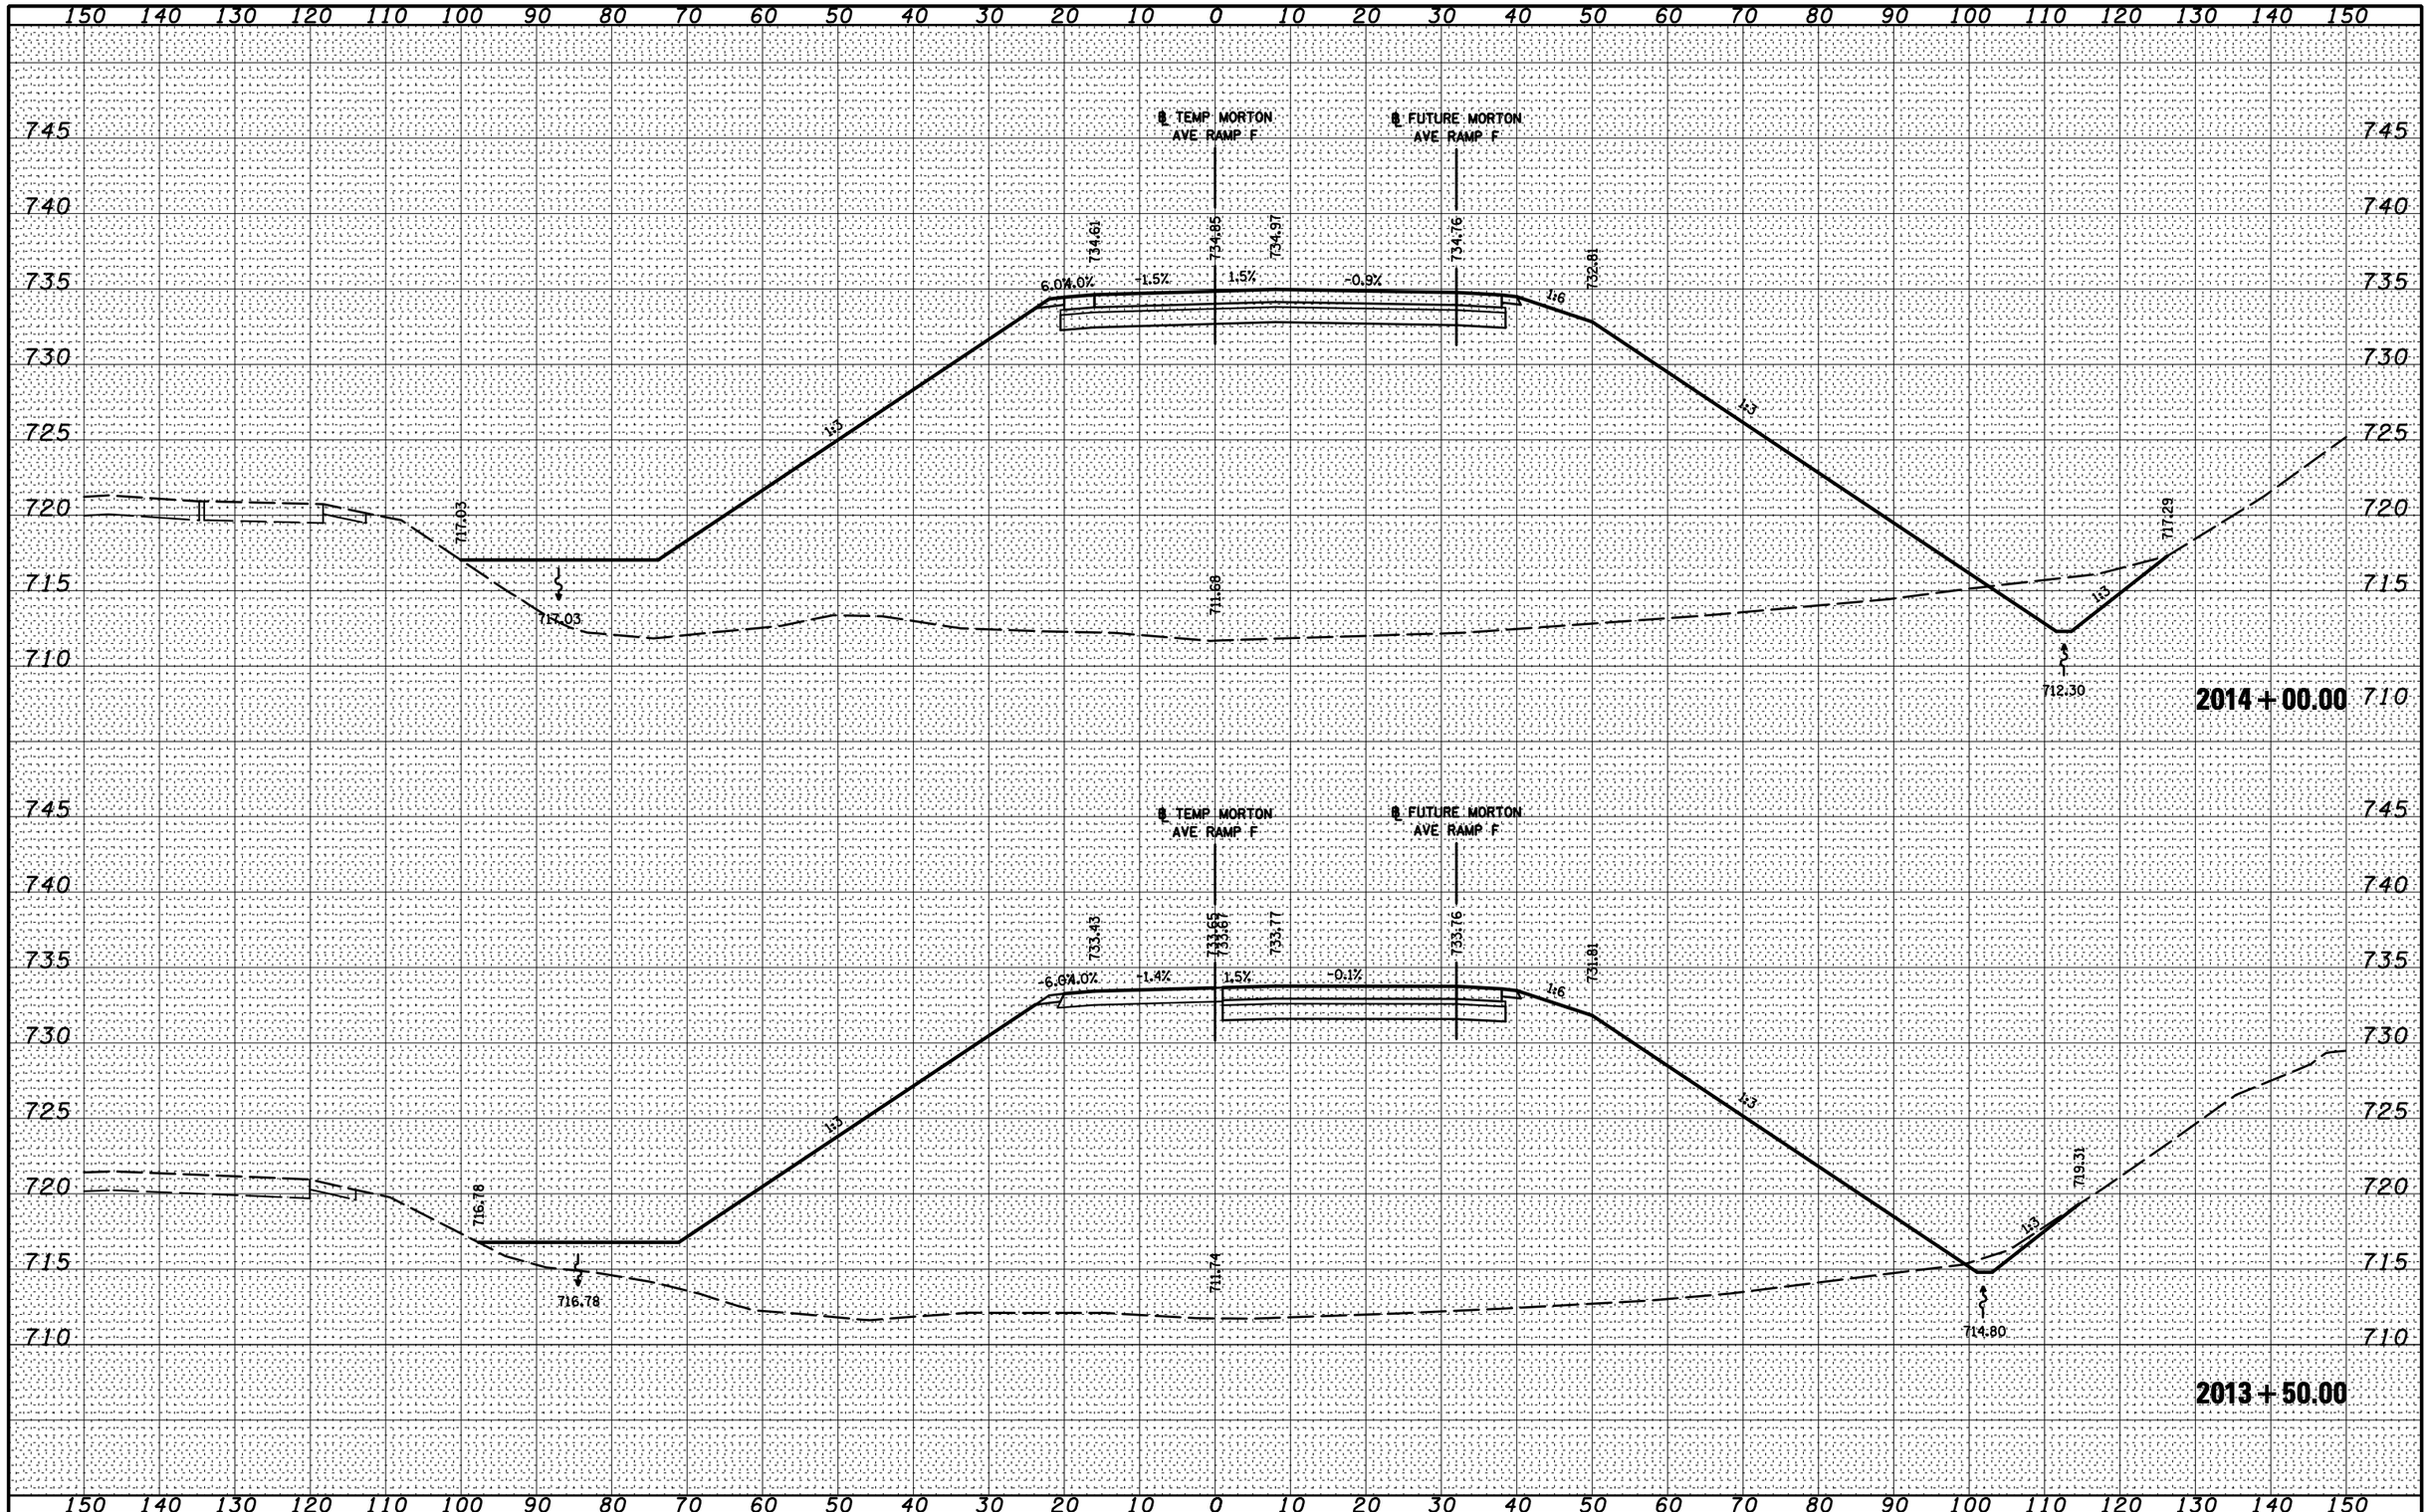

FILE NAME =	DESIGNED - BB	REVISED -	TERRA ENGINEERING LTD.	STATE OF ILLINOIS DEPARTMENT OF TRANSPORTATION	MAINTENANCE OF TRAFFIC TEMPORARY MORTON AVE RAMP F CROSS SECTIONS
D468620-XSECT-TEMP MORTON RAMP F.dgn	DRAWN - BB	REVISED -			SCALE: SHEET NO. 51 OF 52 SHEETS STA. 2013+50.00 TO STA. 2014+00.00
USER NAME = TERRA	CHECKED - DA/KC	REVISED -			
PLOT DATE = 7/16/2012	DATE - 7/20/2012	REVISED -			

F.A.I. RTE.	SECTION	COUNTY	TOTAL SHEETS	SHEET NO.
•	90-C14R;(14HB-4,14,14HVB)BRJ	TAZEWELL	2433	374
		CONTRACT NO. 68620		
	ILLINOIS FED. AID PROJECT			

• 74 & 155

FINAL SURVEY — NOTE BOOK — NO. — SURVEYED — PLOTTED — TEMPLATE — AREAS — AREAS CHECKED — BY — DATE

ORIGINAL SURVEY — NOTE BOOK — NO. — SURVEYED — PLOTTED — TEMPLATE — AREAS — AREAS CHECKED — BY — DATE