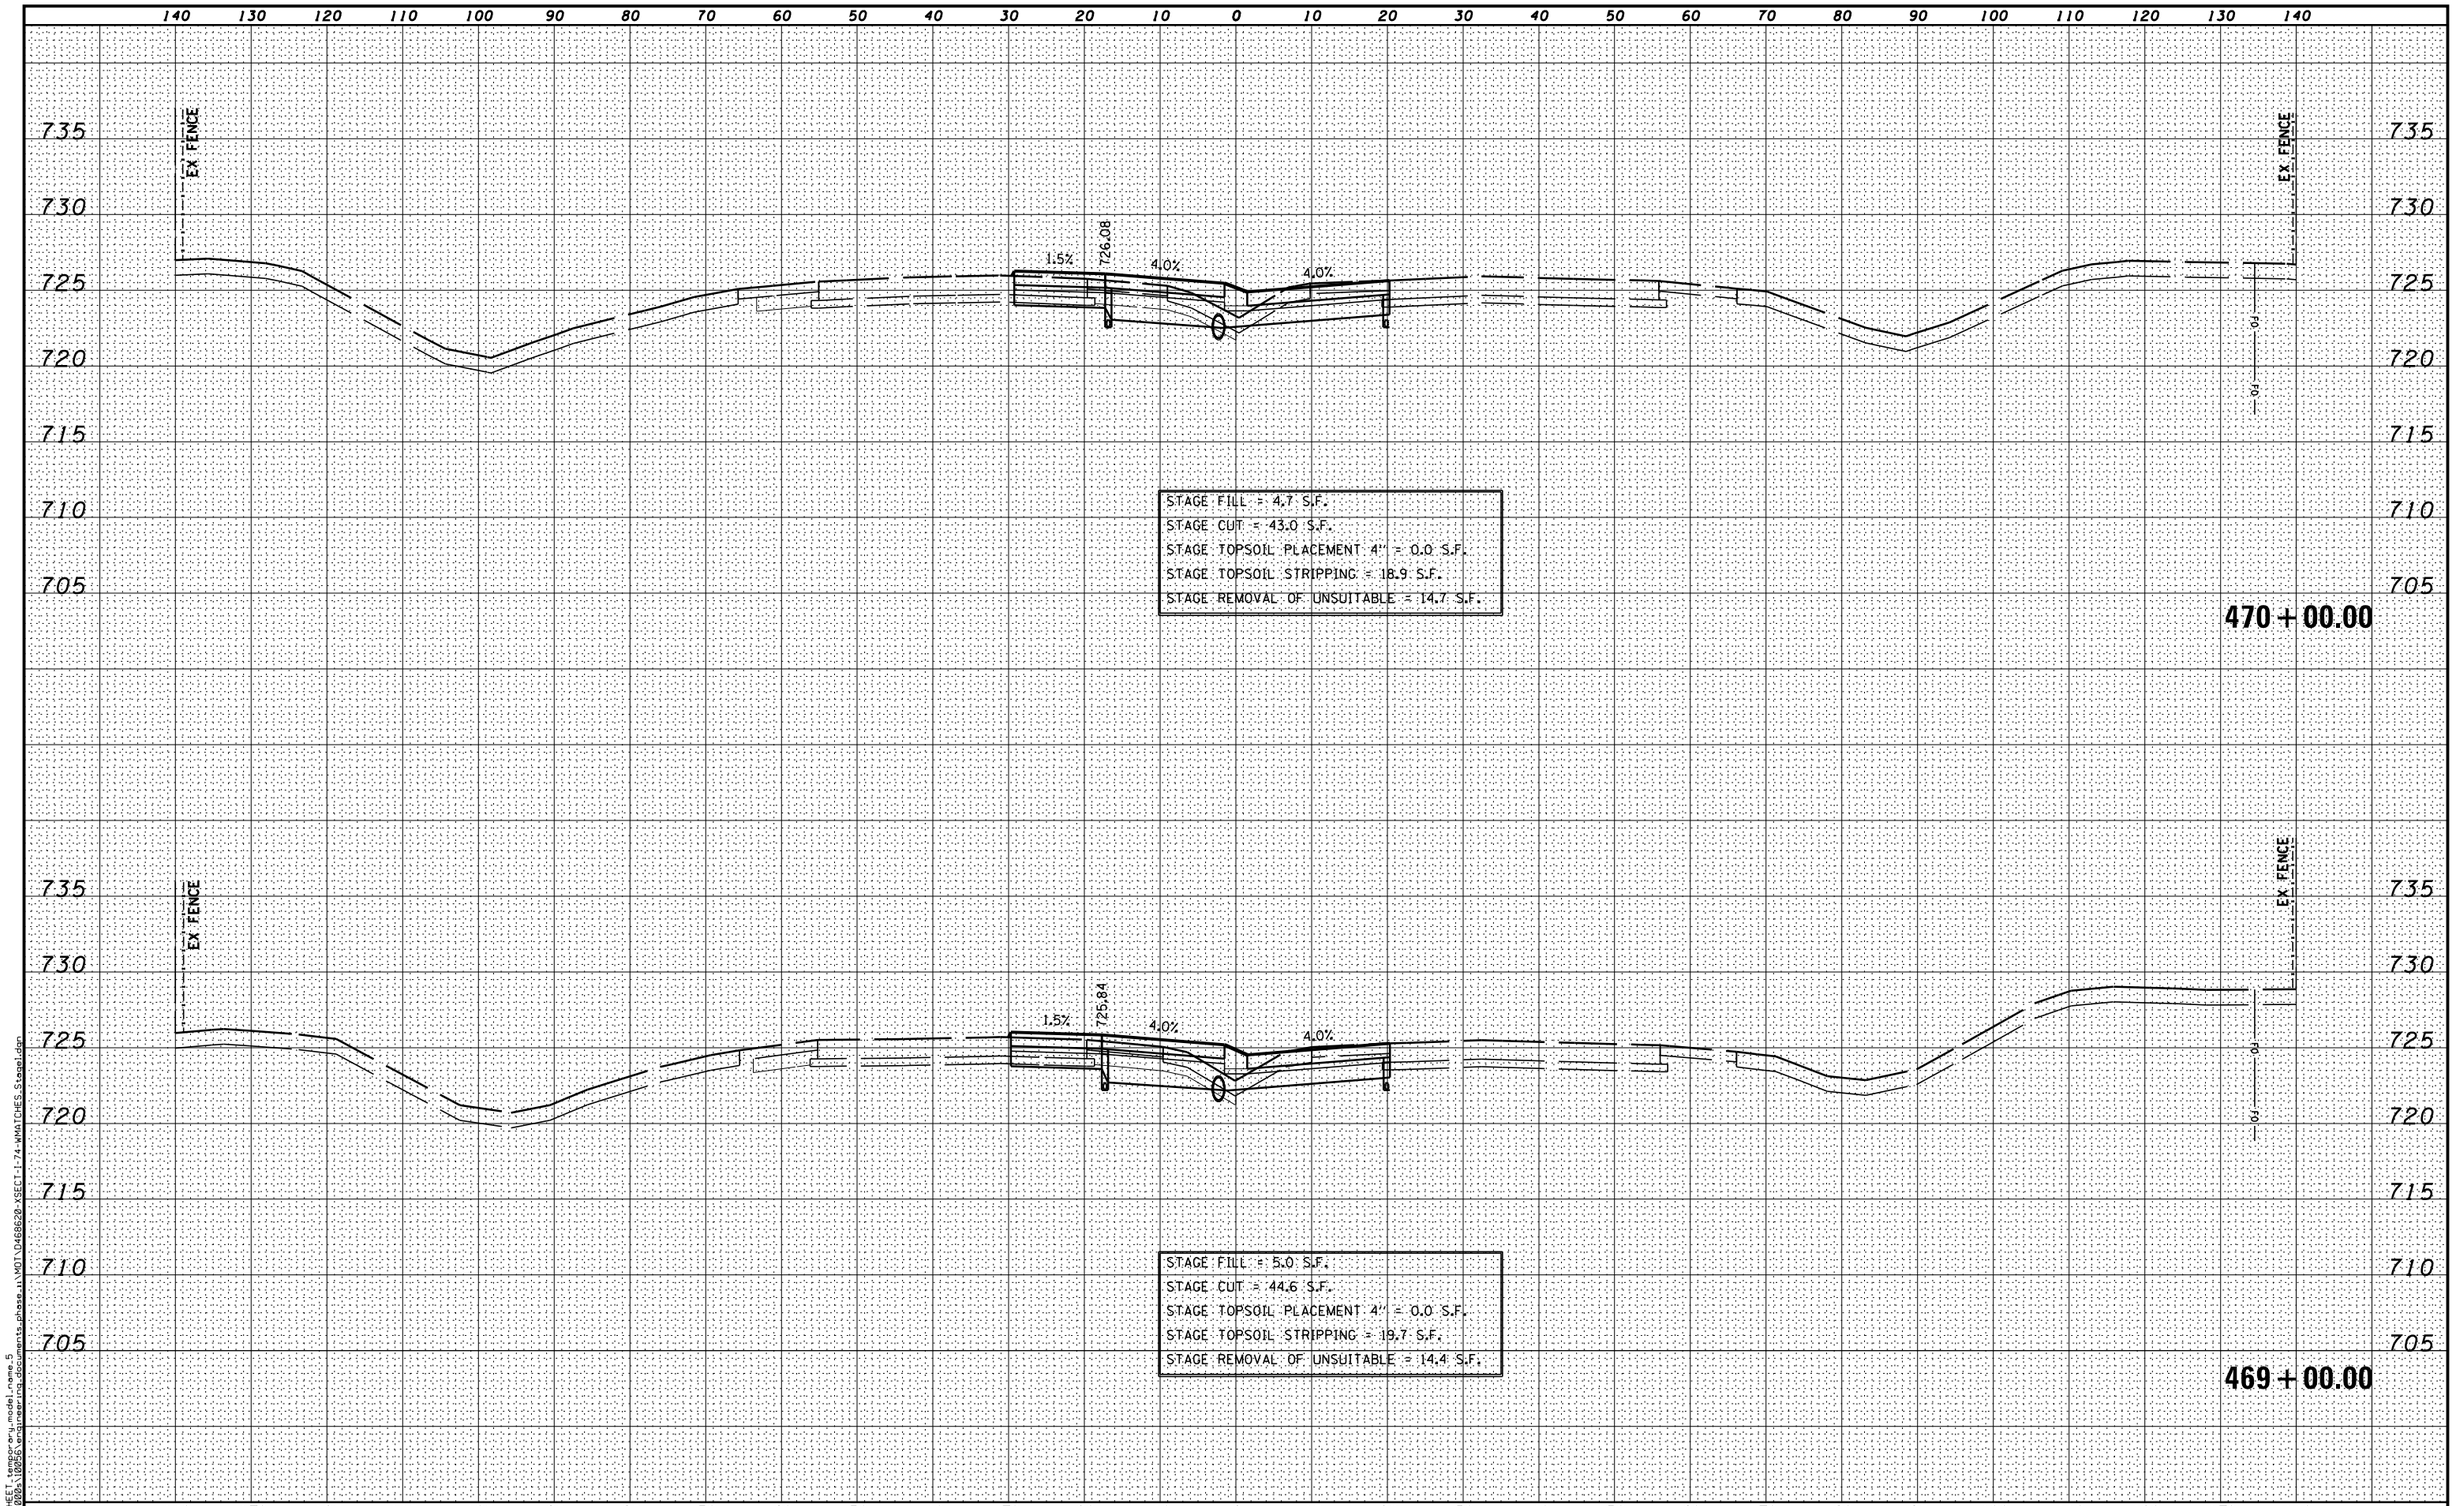

FILE NAME = ...\D468620-XSECT-I-74-WMATCHES_Stage1.dgn	DESIGNED -	REVISED -	STATE OF ILLINOIS DEPARTMENT OF TRANSPORTATION
	DRAWN -	REVISED -	
USER NAME = eanderson	CHECKED -	REVISED -	
PLOT DATE = 7/26/2012	DATE - JULY 20, 2012	REVISED -	

benesch engineers · scientists · planners

MAINTENANCE OF TRAFFIC – STAGE 1
CROSS SECTIONS – I-74

SCALE: H 1"=10',V 1"=5' | SHEET NO. 5 OF 80 SHEETS | STA. 469+00.00 TO STA. 470+00.00

F.A.I. RTE.	SECTION	COUNTY	TOTAL SHEETS	SHEET NO.
•	90-[14R;(14HB-4,14,14HVB)BR]	TAZEWELL	2433	380
		CONTRACT NO. 68620		
	ILLINOIS FED. AID PROJECT			

MODEL NAME=XS SHEET_pwgen=y_model_name=5
DESIGN FILE=\\120206\projects\Documents_phase_1\MOT\D468620-XSECT-I-74-WMATCHES_Stage1.dgn