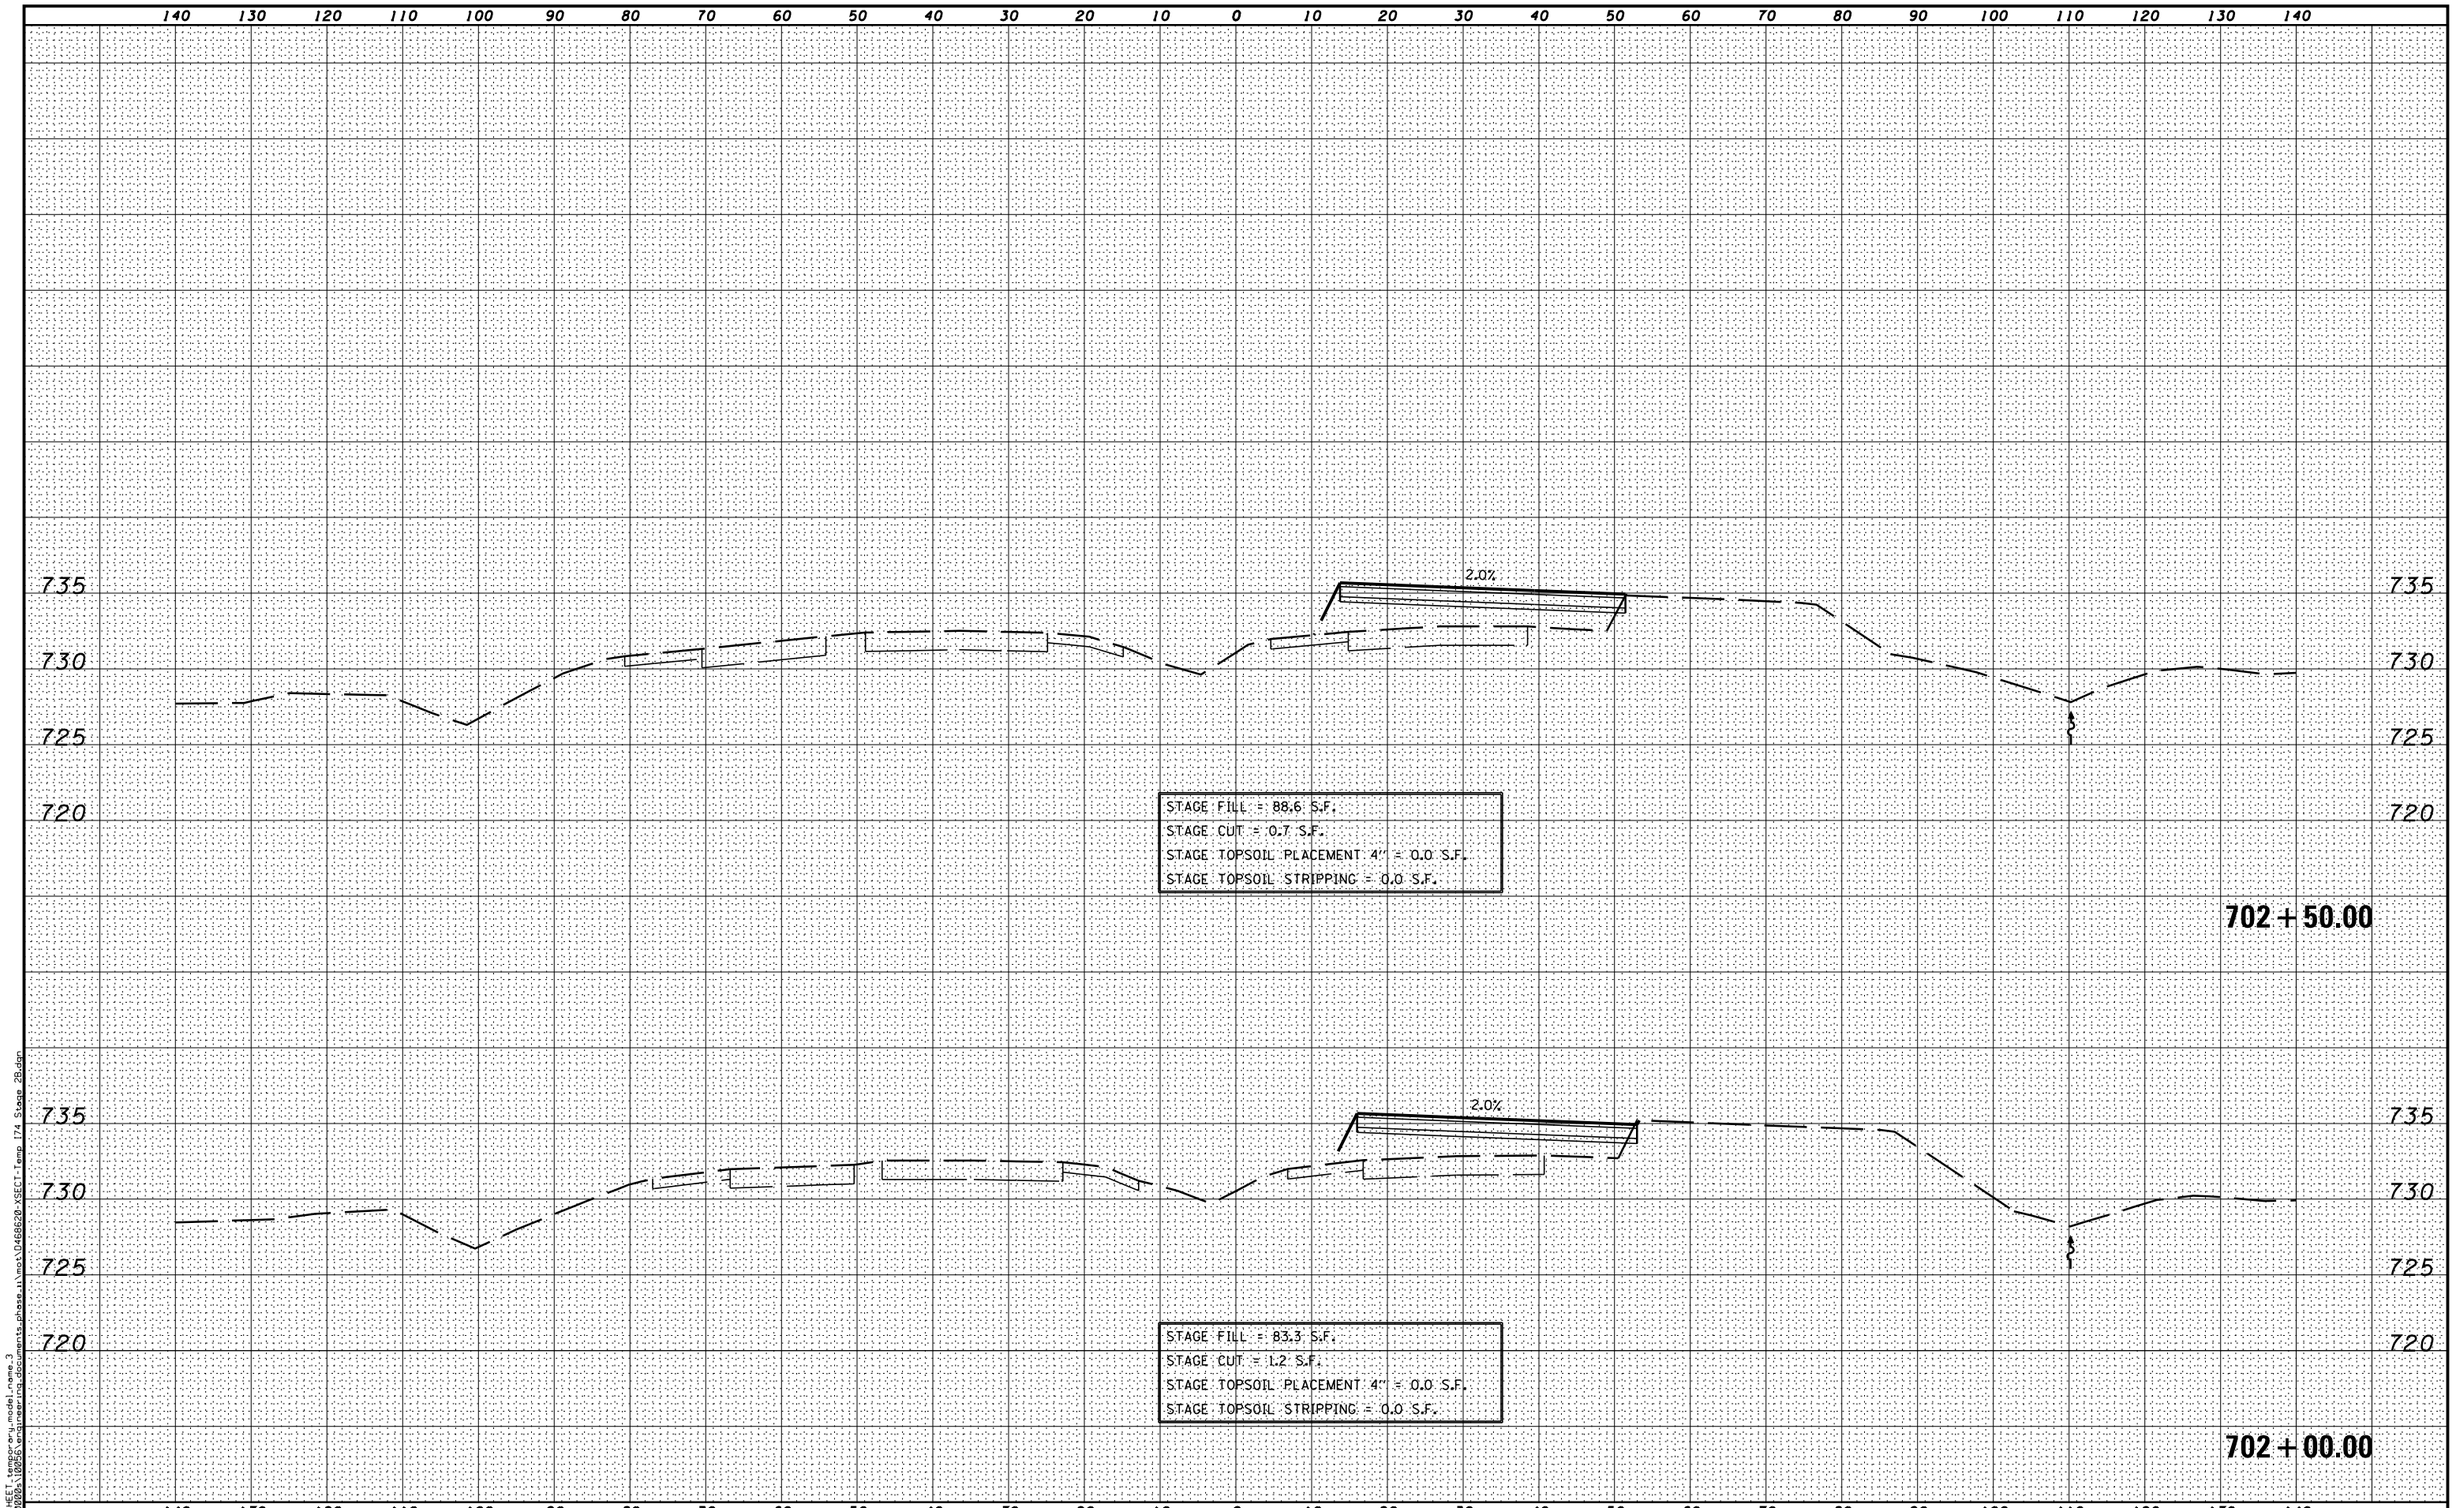


MODEL NAME:XS SHEET | engineering.model.name_3
DESIGN FILE:x:\10200s\10265\engineering\documents_phase_II\mot\D468620-XSECT-Temp 174 Stage 2B.dgn

| | | | |
|---|---|---|---|
| FILE NAME = | DESIGNED - | REVISED - | |
| ...\D468620-XSECT-Temp 174 Stage 2B.dgn | DRAWN - | REVISED - | |
| USER NAME = eanderson | CHECKED - | REVISED - | |
| PLOT DATE = 7/26/2012 | DATE - JULY 20, 2012 | REVISED - | |

benesch
engineers · scientists · planners

**STATE OF ILLINOIS**
**DEPARTMENT OF TRANSPORTATION**

**MAINTENANCE OF TRAFFIC – STAGE 2B**
**CROSS SECTIONS – TEMPORARY I-74**

SCALE: H 1"=10',V 1"=5' | SHEET NO. 3 OF 11 SHEETS | STA. 702+00.00 TO STA. 702+50.00

| F.A.I. RTE. | SECTION | COUNTY | TOTAL SHEETS | SHEET NO. |
|---|---|---|---|---|
| • | 90-[14R;(14HB-4,14,14HVB)BR] | TAZEWELL | 2433 | 606c |
| | | CONTRACT NO. 68620 | | |
| | ILLINOIS FED. AID PROJECT | | | |