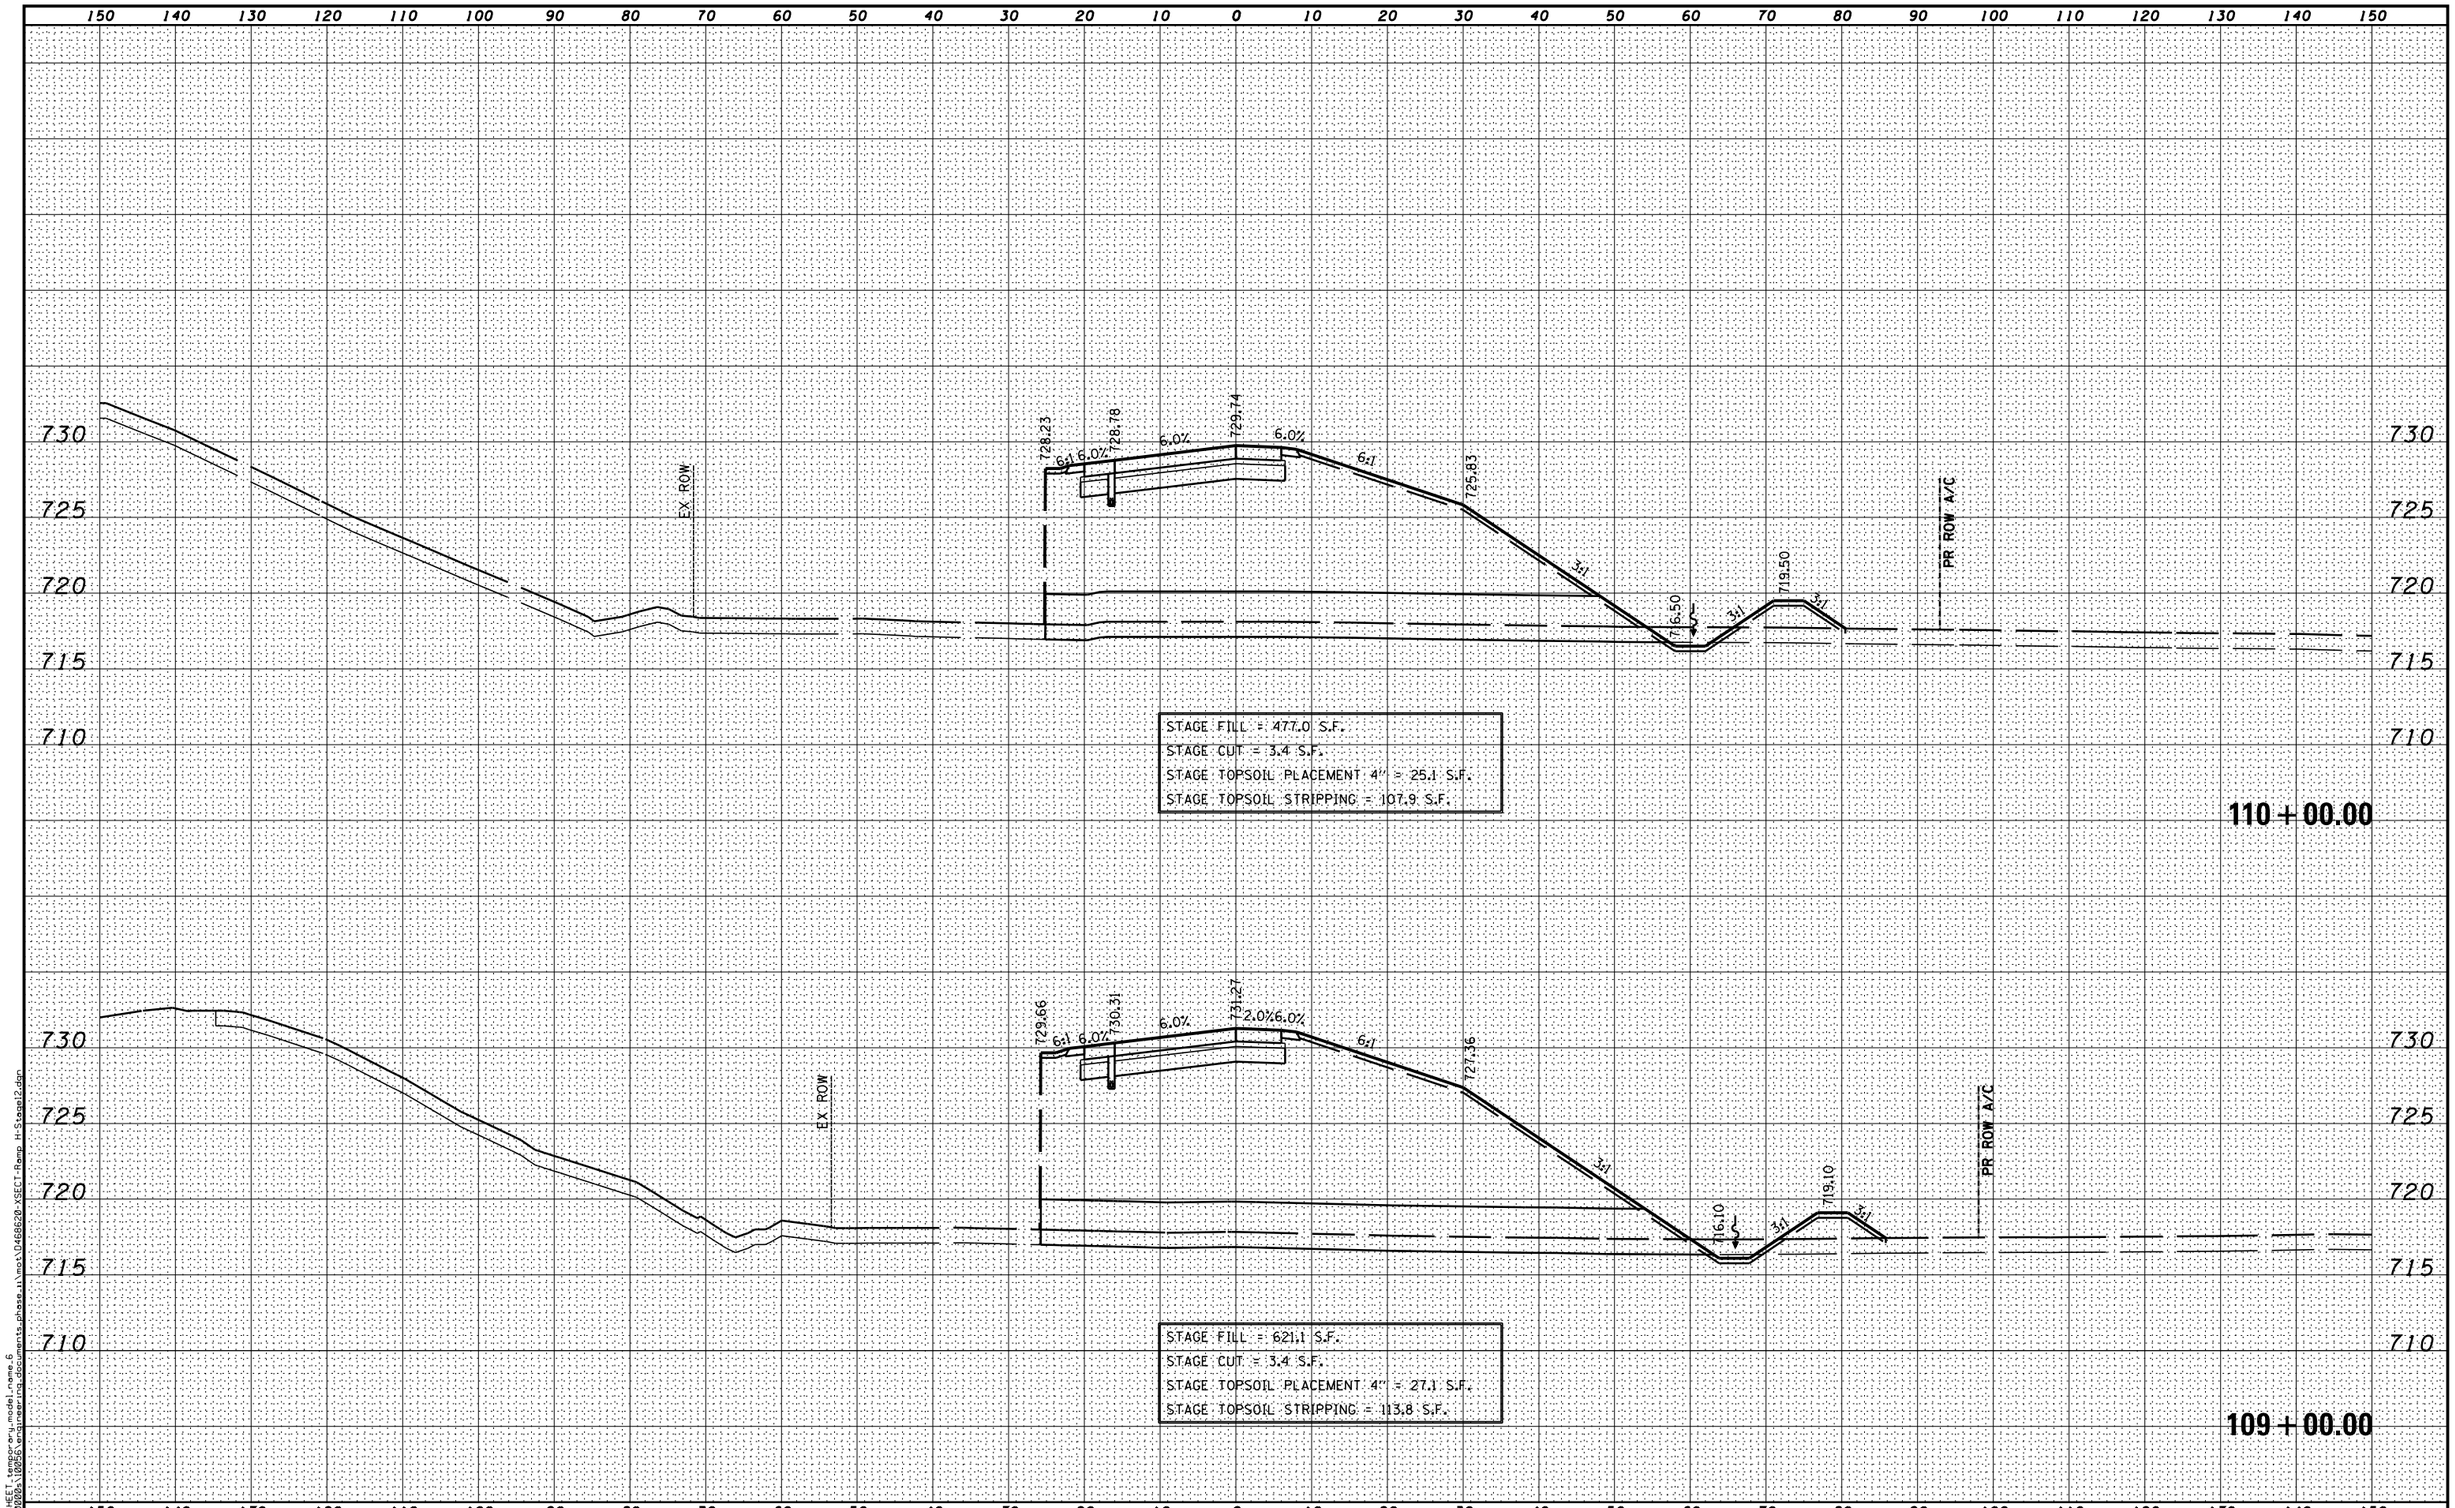

MODEL NAME:XS SHEET | imagery_model_name_6
DESIGN FILE:\\D0200a\1800SD\projects\environmental_assessments_phase_ii\mot\D468620-XSECT-Ramp H-Stage12.dgn

FILE NAME = ...\D468620-XSECT-Ramp H-Stage12.dgn	DESIGNED -	REVISED -
	DRAWN -	REVISED -
USER NAME = eanderson	CHECKED -	REVISED -
PLOT DATE = 7/26/2012	DATE - JULY 20, 2012	REVISED -

benesch
engineers · scientists · planners

STATE OF ILLINOIS
DEPARTMENT OF TRANSPORTATION

MAINTENANCE OF TRAFFIC – STAGE 12
CROSS SECTIONS – I-74 & I-155 RAMP H

SCALE: H 1"=10',V 1"=5' | SHEET NO. 6 OF 14 SHEETS | STA. 109+00.00 TO STA. 110+00.00

F.A.I. RTE.	SECTION	COUNTY	TOTAL SHEETS	SHEET NO.
•	90-I14R;(14HB-4,14,14HVB)BR]	TAZEWELL	2433	1140
		CONTRACT NO. 68620		
	ILLINOIS FED. AID PROJECT			