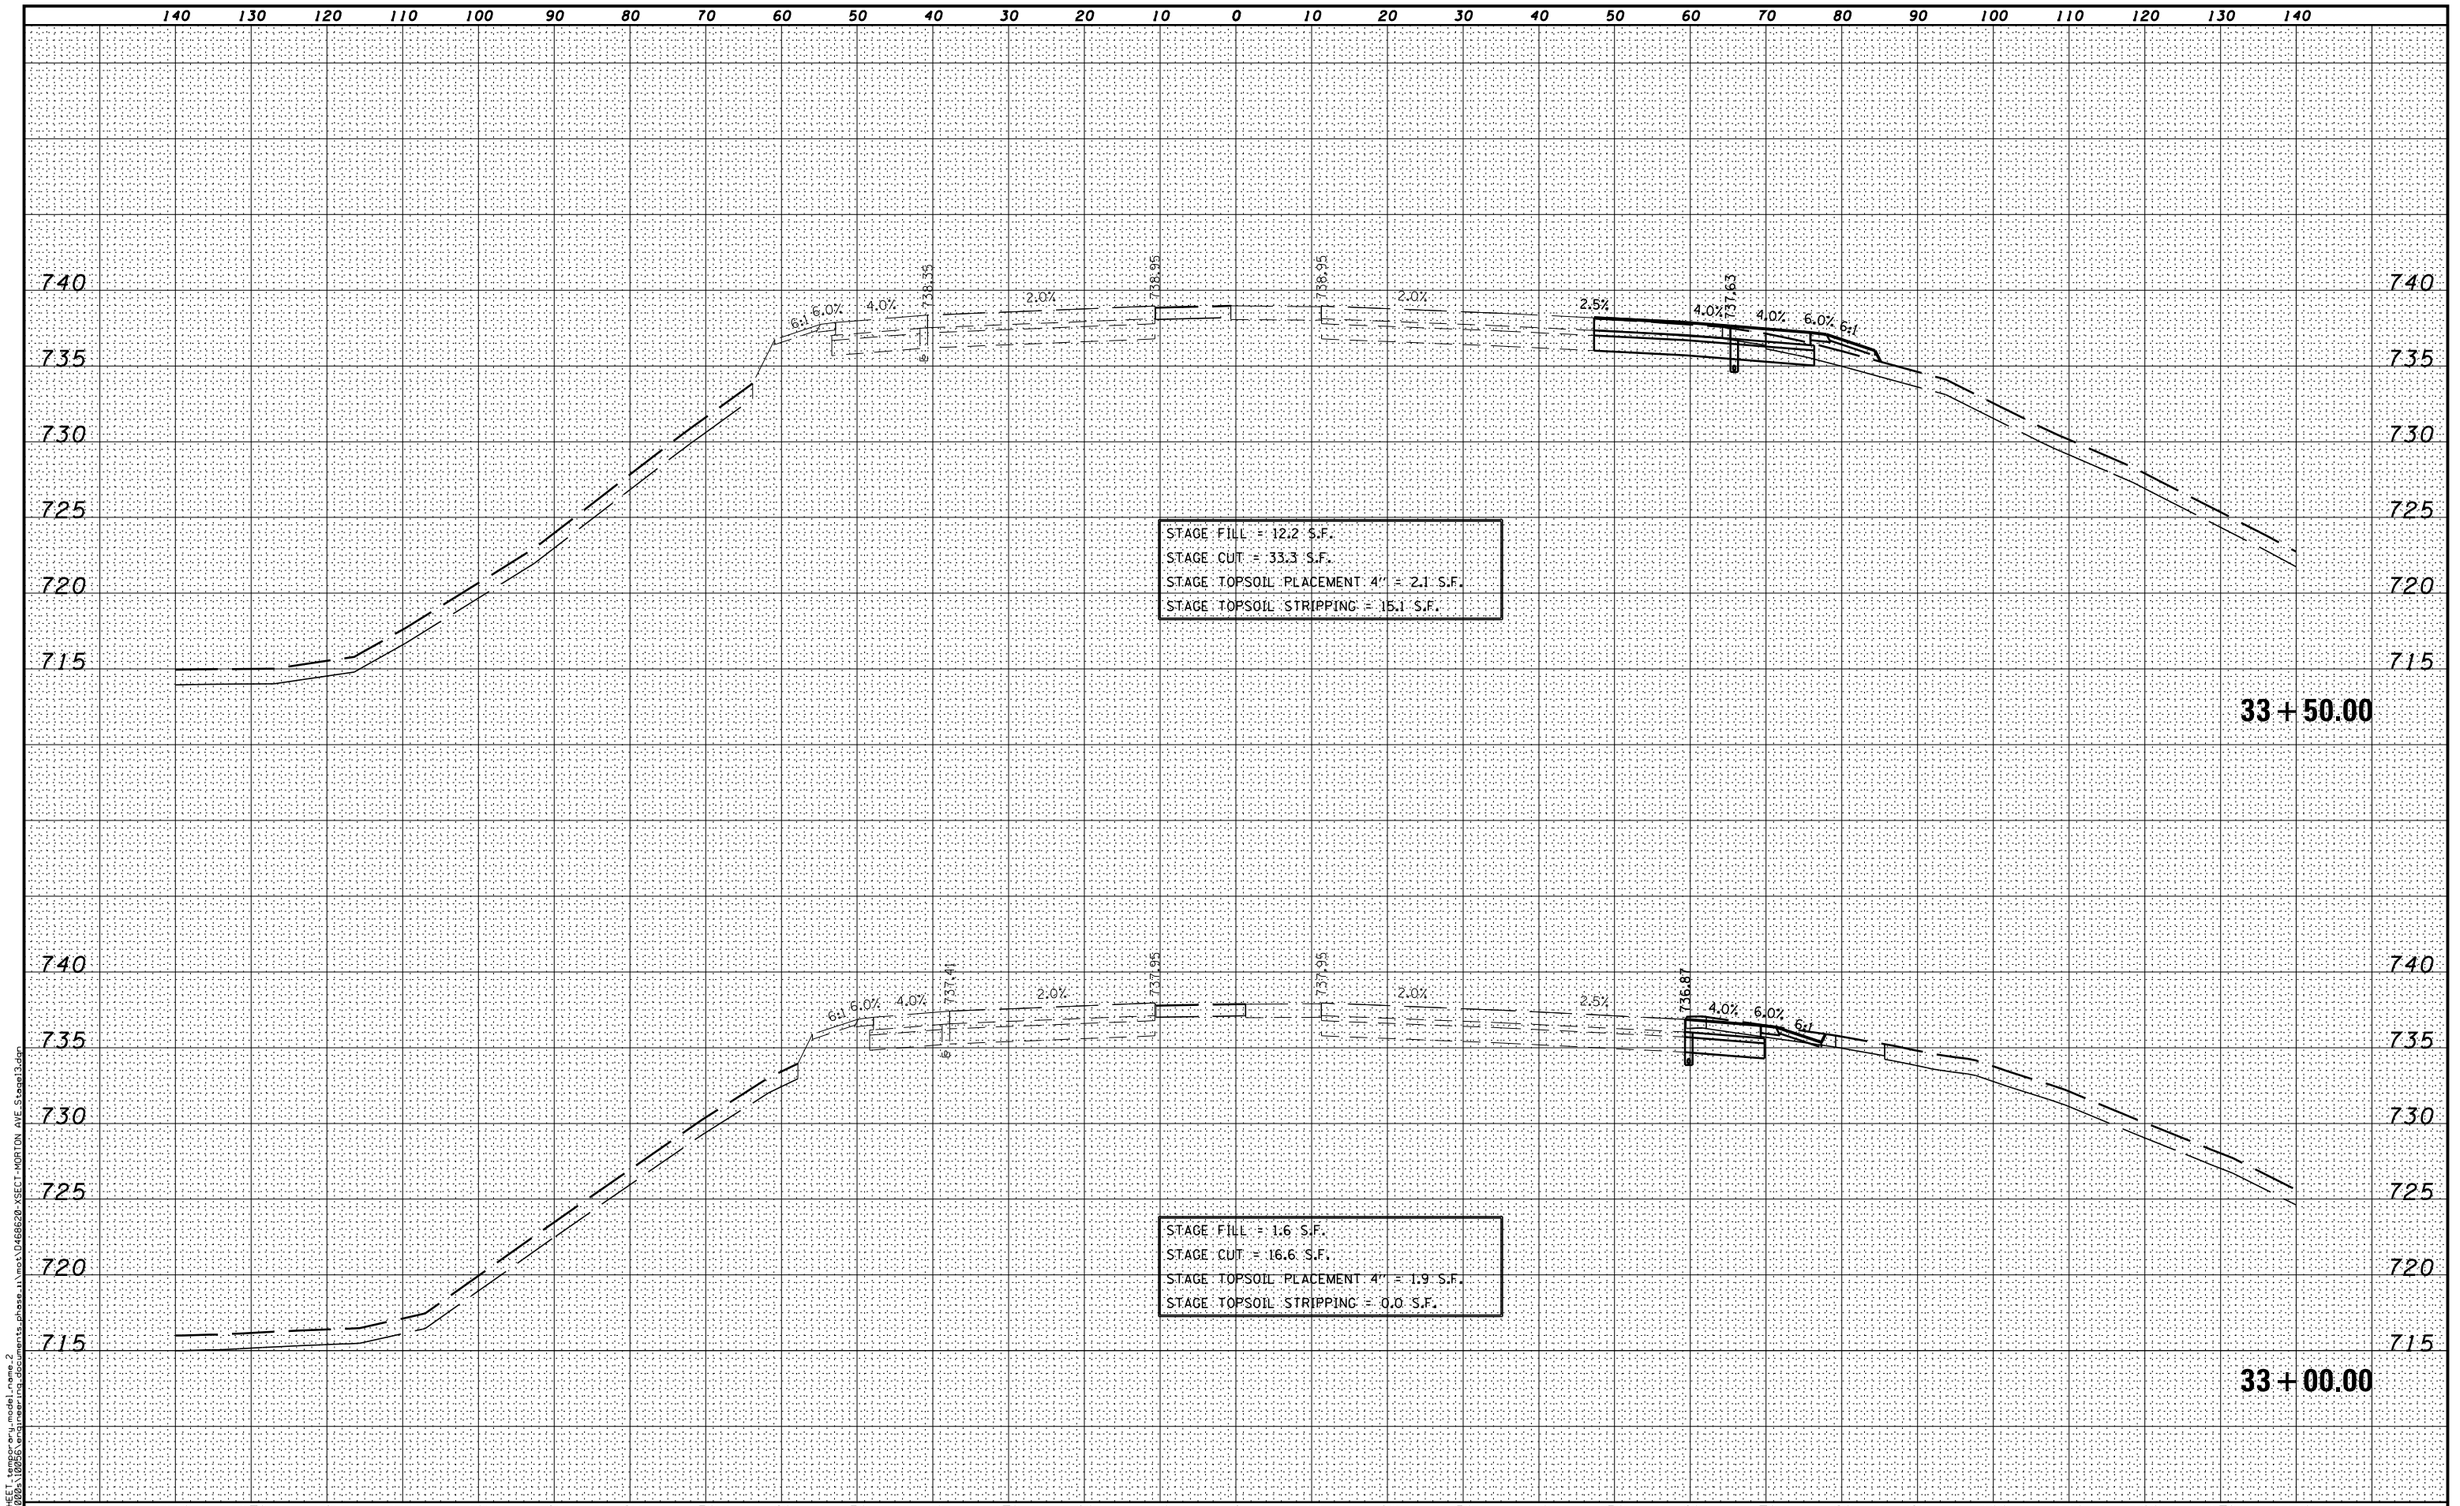

MODEL NAME=XS SHEET_jmorgan_model_name_2
DESIGN FILE=\\benesch.com\documents\phase_1\not\D468620-XSECT-MORTON AVE_Stage13.dgn

FILE NAME = ...\D468620-XSECT-MORTON AVE_Stage13.dgn	DESIGNED -	REVISED -	
	DRAWN -	REVISED -	
USER NAME = eanderson	CHECKED -	REVISED -	
PLOT DATE = 7/26/2012	DATE - JULY 20, 2012	REVISED -	

benesch
engineers · scientists · planners

STATE OF ILLINOIS
DEPARTMENT OF TRANSPORTATION

MAINTENANCE OF TRAFFIC – STAGE 13
CROSS SECTIONS – MORTON AVE

SCALE: H 1"=10',V 1"=5' | SHEET NO. 2 OF 5 SHEETS | STA. 33+00.00 TO STA. 33+50.00

F.A.I. RTE.	SECTION	COUNTY	TOTAL SHEETS	SHEET NO.
•	90-[14R,(14HB-4,14,14HVB)BR]	TAZEWELL	2433	1228
		CONTRACT NO. 68620		
	ILLINOIS FED. AID PROJECT			