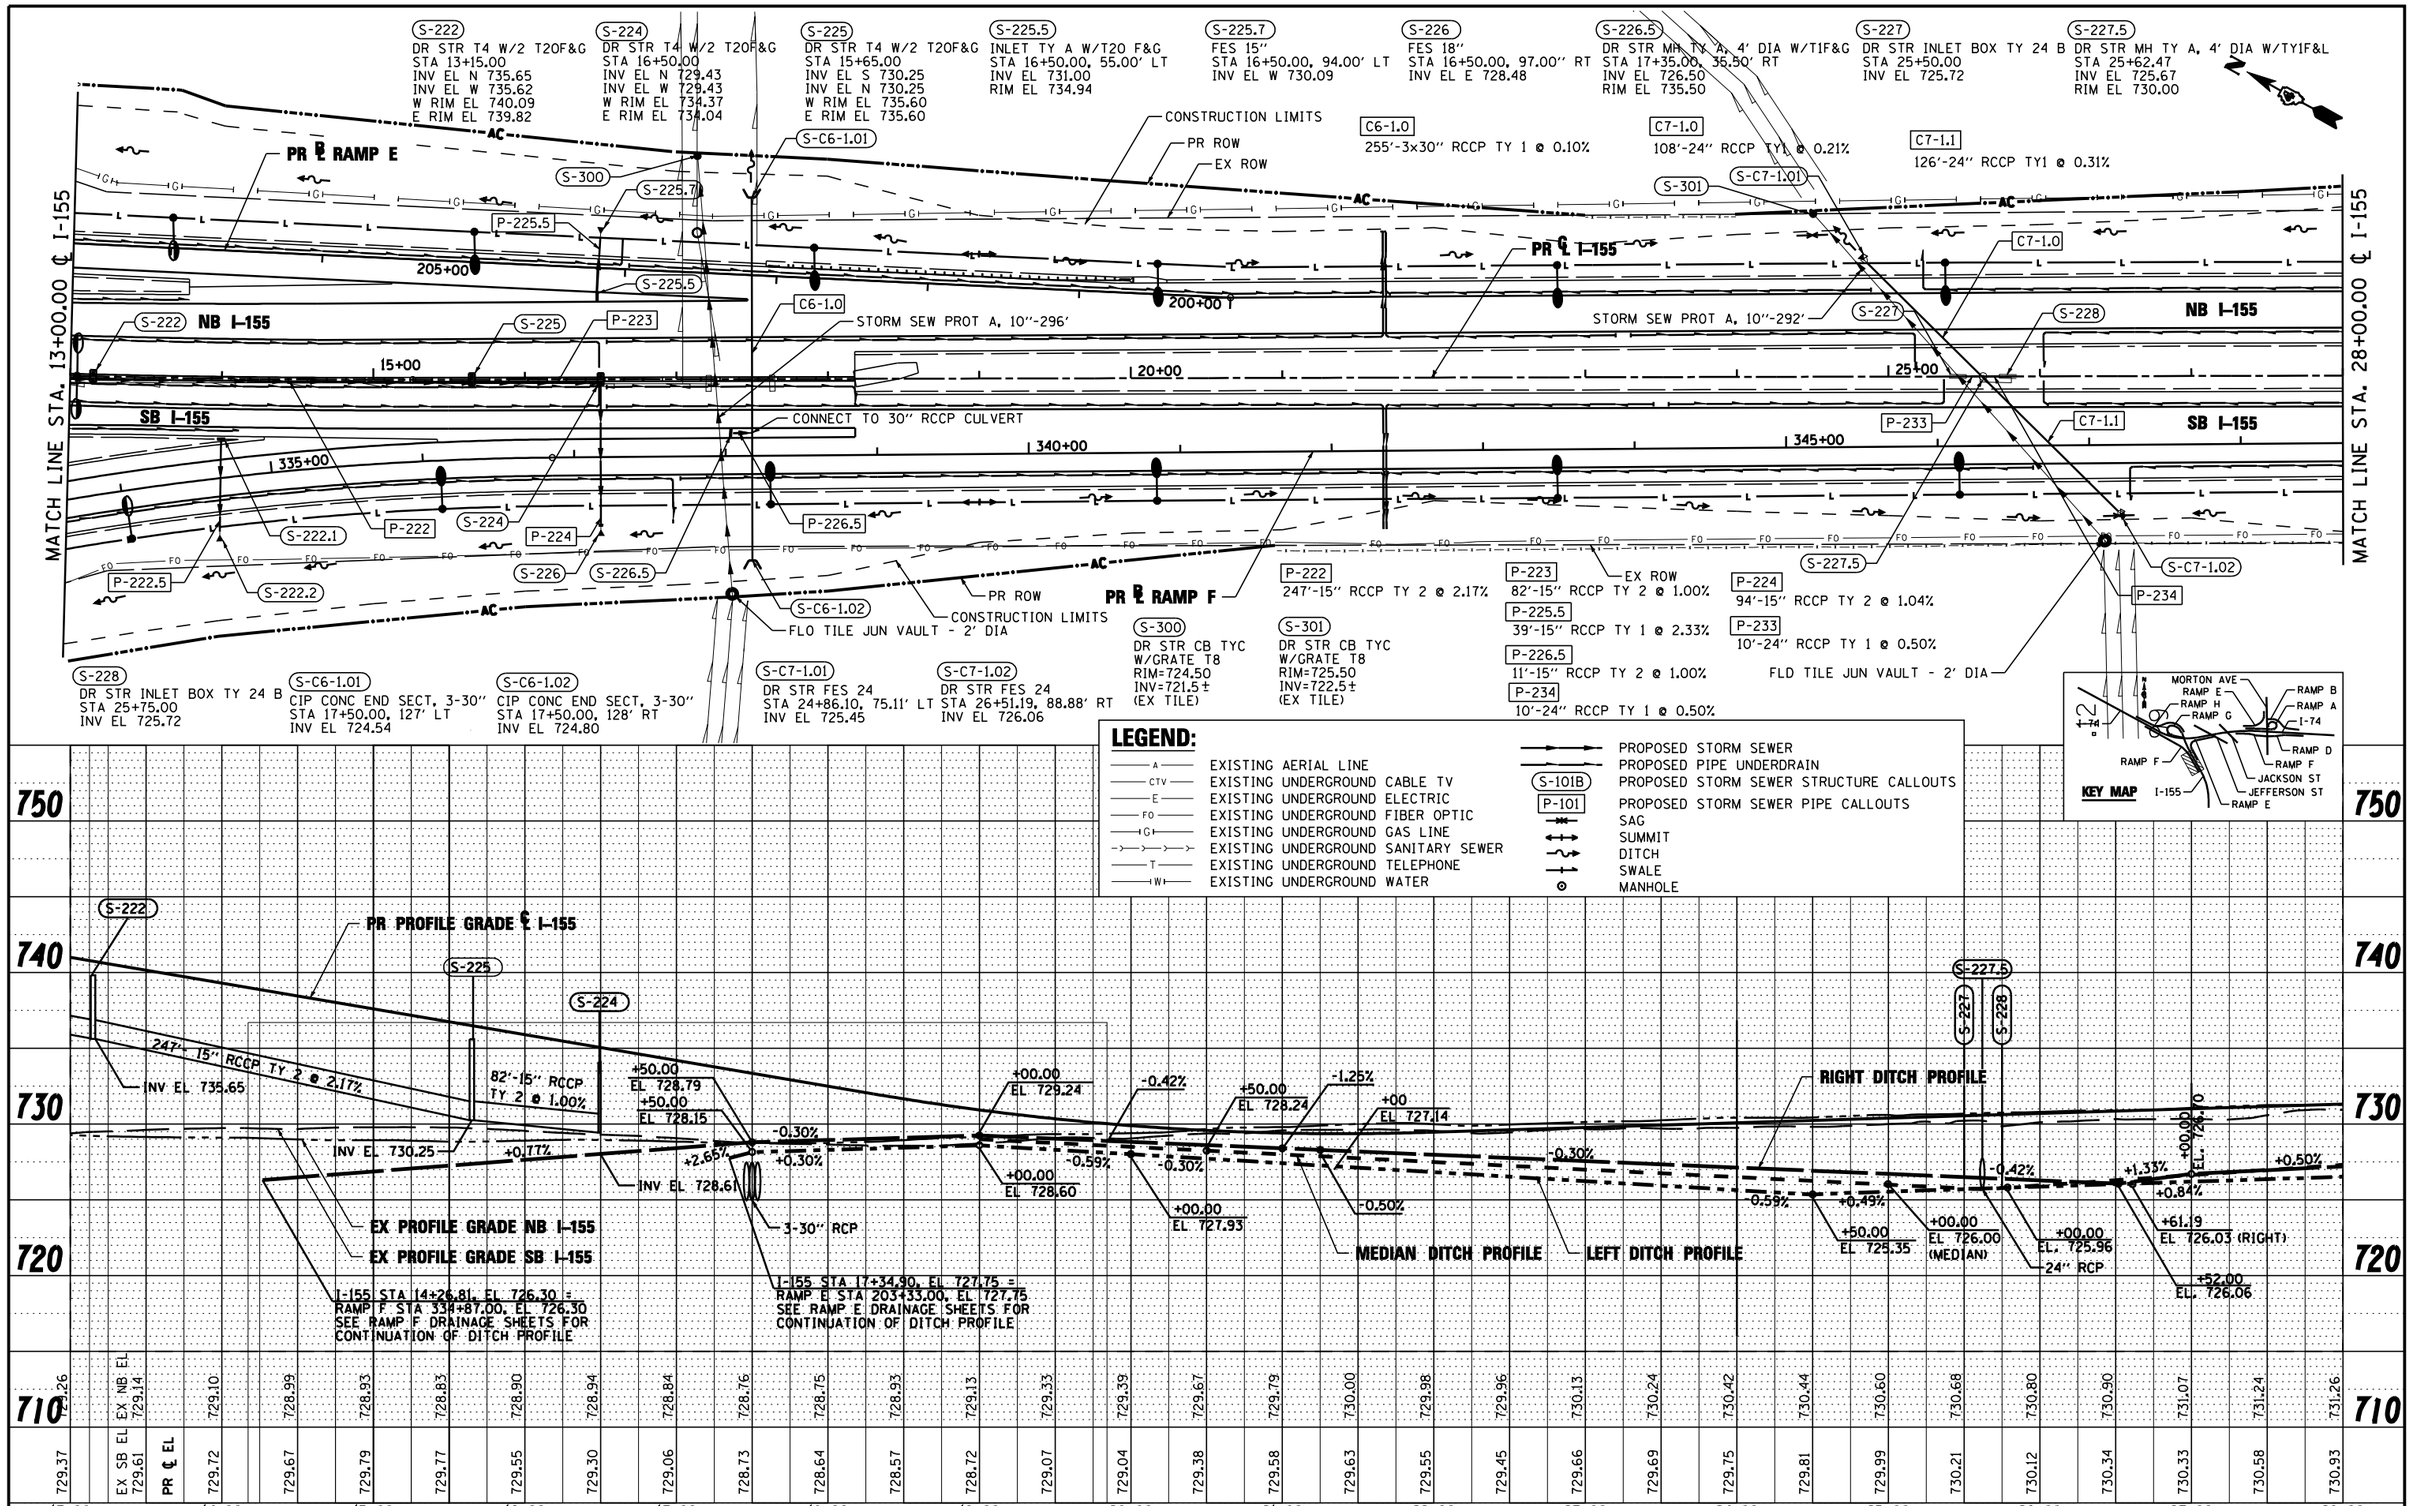

FILE NAME = ...\D468620-sht-I-155-drain14.dgn	DESIGNED - AJP	REVISED -	
USER NAME = toddblank	DRAWN - TMB	REVISED -	
PLOT DATE = 7/17/2012	CHECKED - JNR	REVISED -	
	DATE - JULY 20, 2012	REVISED -	

benesch
engineers · scientists · planners

STATE OF ILLINOIS
DEPARTMENT OF TRANSPORTATION

DRAINAGE AND UTILITY PLAN AND PROFILE
I-155

SCALE: 1"=50' | SHEET NO. 2 OF 3 SHEETS | STA. 13+00.00 TO STA. 28+00.00

F.A.I. RTE.	SECTION	COUNTY	TOTAL SHEETS	SHEET NO.
•	90-(14R;(14HB-4,14,14HVB)BR)	TAZEWELL	2433	1428
		CONTRACT NO. 68620		
		ILLINOIS FED. AID PROJECT		

• 74 & 155