STREET LIGHTING – BILL OF MATERIAL – THIS SHEET

PAY ITEM	UNIT	QTY
UNDERGROUND CONDUIT, PVC, 2" DIA.	FOOT	75
CONDUIT EMBEDDED IN STRUCTURE, 2" DIA., PVC	FOOT	1208
ELECTRIC CABLE IN CONDUIT, 600V (XLP-TYP USE), 1/C NO. 4	FOOT	2536
ELECTRIC CABLE IN CONDUIT, 600V (XLP-TYP USE), 1/C NO. 6	FOOT	1268
UNIT DUCT, 600V, 2-1C NO.4, 1/C NO.6 GROUND, (XLP-TYPE USE), 1¼" DIA. POLYETHYLENE	FOOT	292
LUMINAIRE, SODIUM VAPOR, HORIZONTAL MOUNT, 250 WATT	EACH	13
LIGHT POLE FOUNDATION, 30" DIAMETER	FOOT	6
BREAKAWAY DEVICE, TRANSFORMER BASE, 15 INCH BOLT CIRCLE	EACH	1
LIGHT POLE, GALVANIZED STEEL, 40 FT. M.H., 15 FT. MAST ARM	EACH	1
LIGHT POLE, GALVANIZED STEEL, 40 FT., MH., 12 FT. MAST ARM, TWIN	EACH	6
LIGHT POLE FOUNDATION, 30" DIAMETER, SPECIAL	FOOT	24

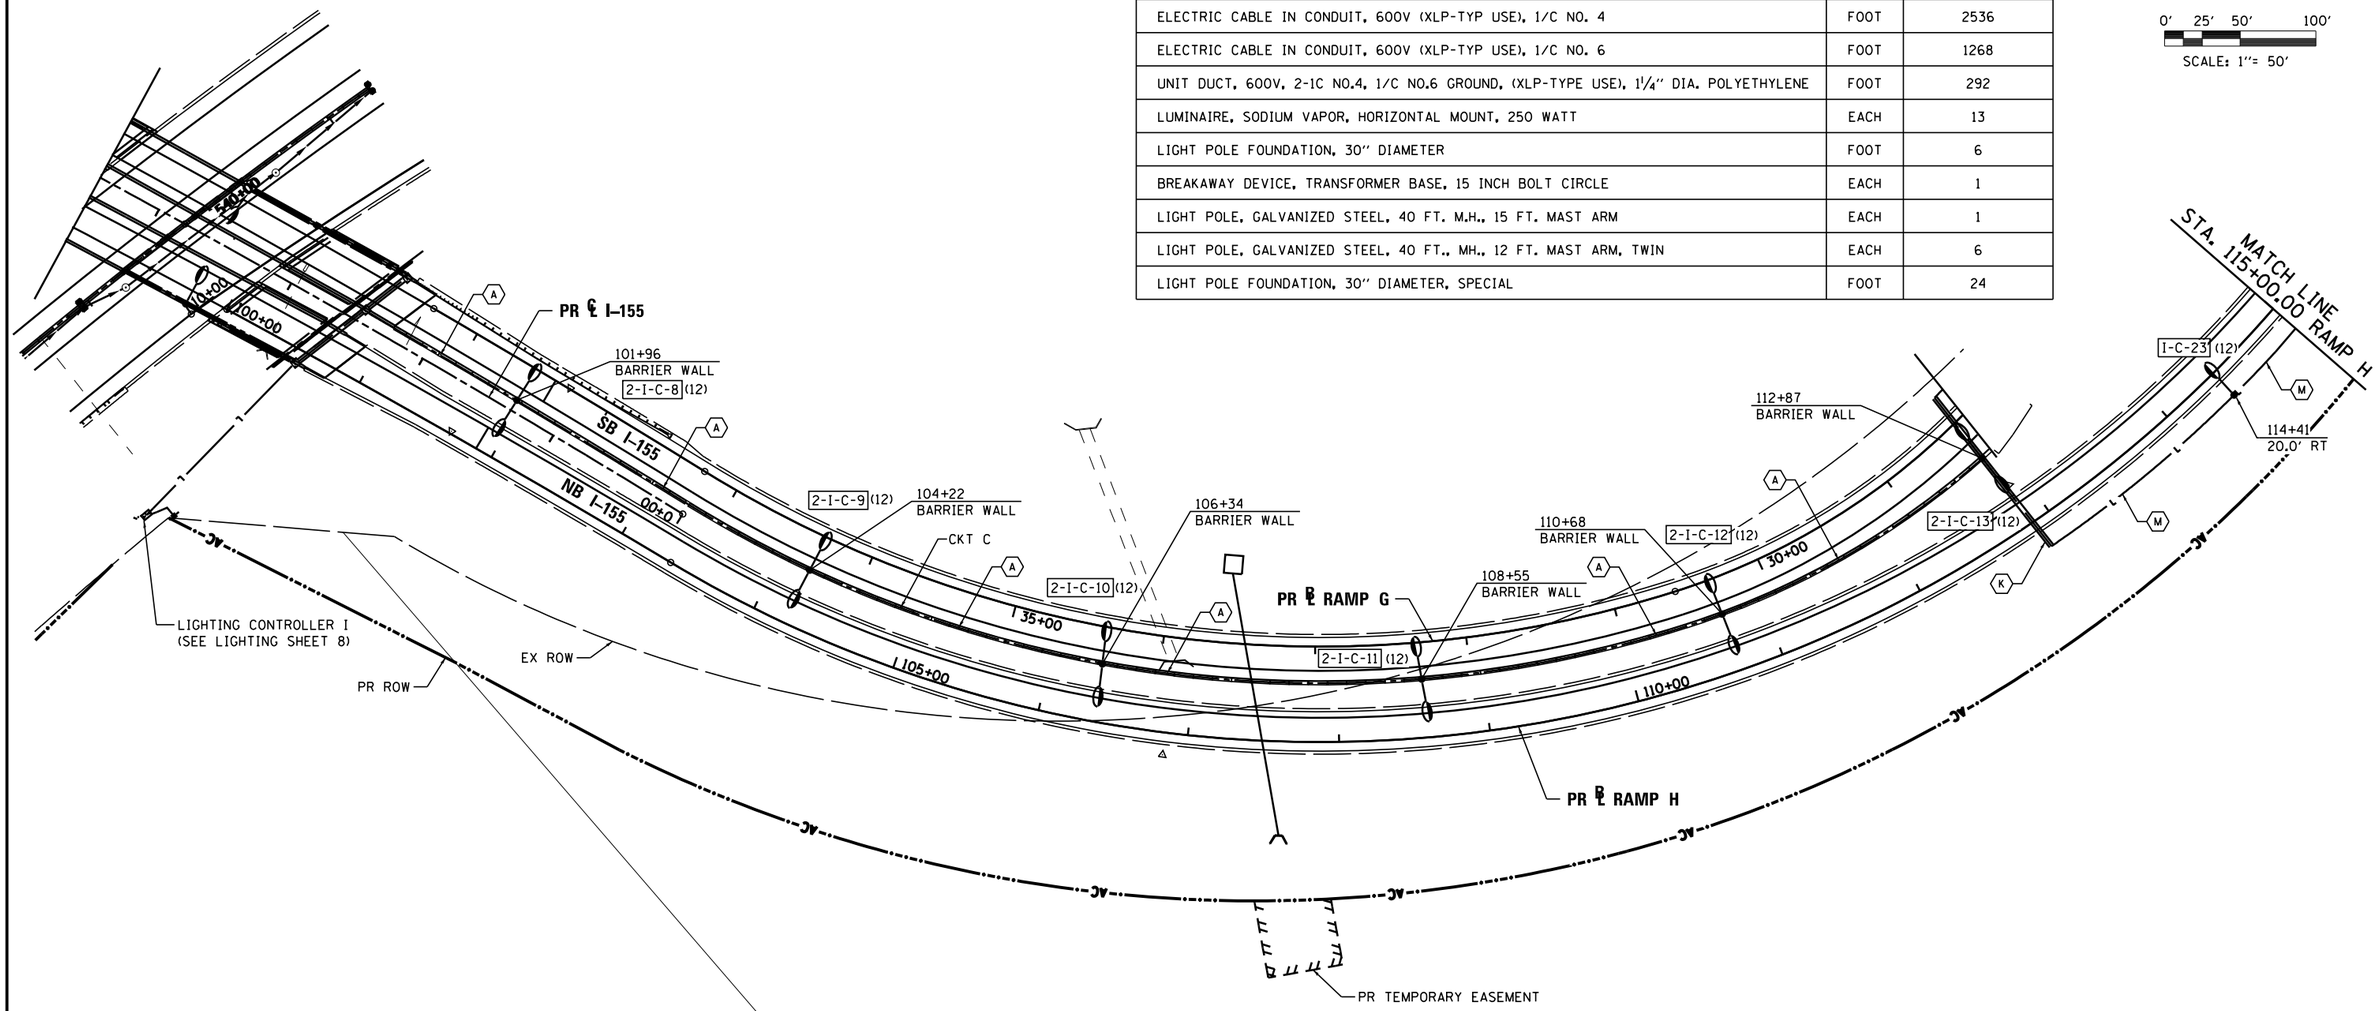

0′ 25′ 50′ 100′

SCALE: 1"= 50′

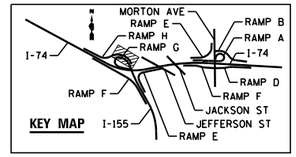

FILE NAME =	DESIGNED - BENESCH	REVISED -	benesch engineers · scientists · planners	STATE OF ILLINOIS DEPARTMENT OF TRANSPORTATION	I-155 RAMP H LIGHTING PLANS	F.A.I. RTE.	SECTION	COUNTY	TOTAL SHEETS	SHEET NO.
...\D468620-sht-I-155-RampH-light26.dgn	DRAWN - NLH	REVISED -				•	90-[14Rs(14HB-4,14,14HVB)BR]	TAZEWELL	2433	1739
USER NAME = tblank	CHECKED - GHT	REVISED -							CONTRACT NO. 68620	
PLOT DATE = 9/5/2012	DATE - JULY 20, 2012	REVISED -			SCALE: 1"=50′ SHEET NO. 24 OF 138 SHEETS STA. TO STA. 115+00			ILLINOIS FED. AID PROJECT		