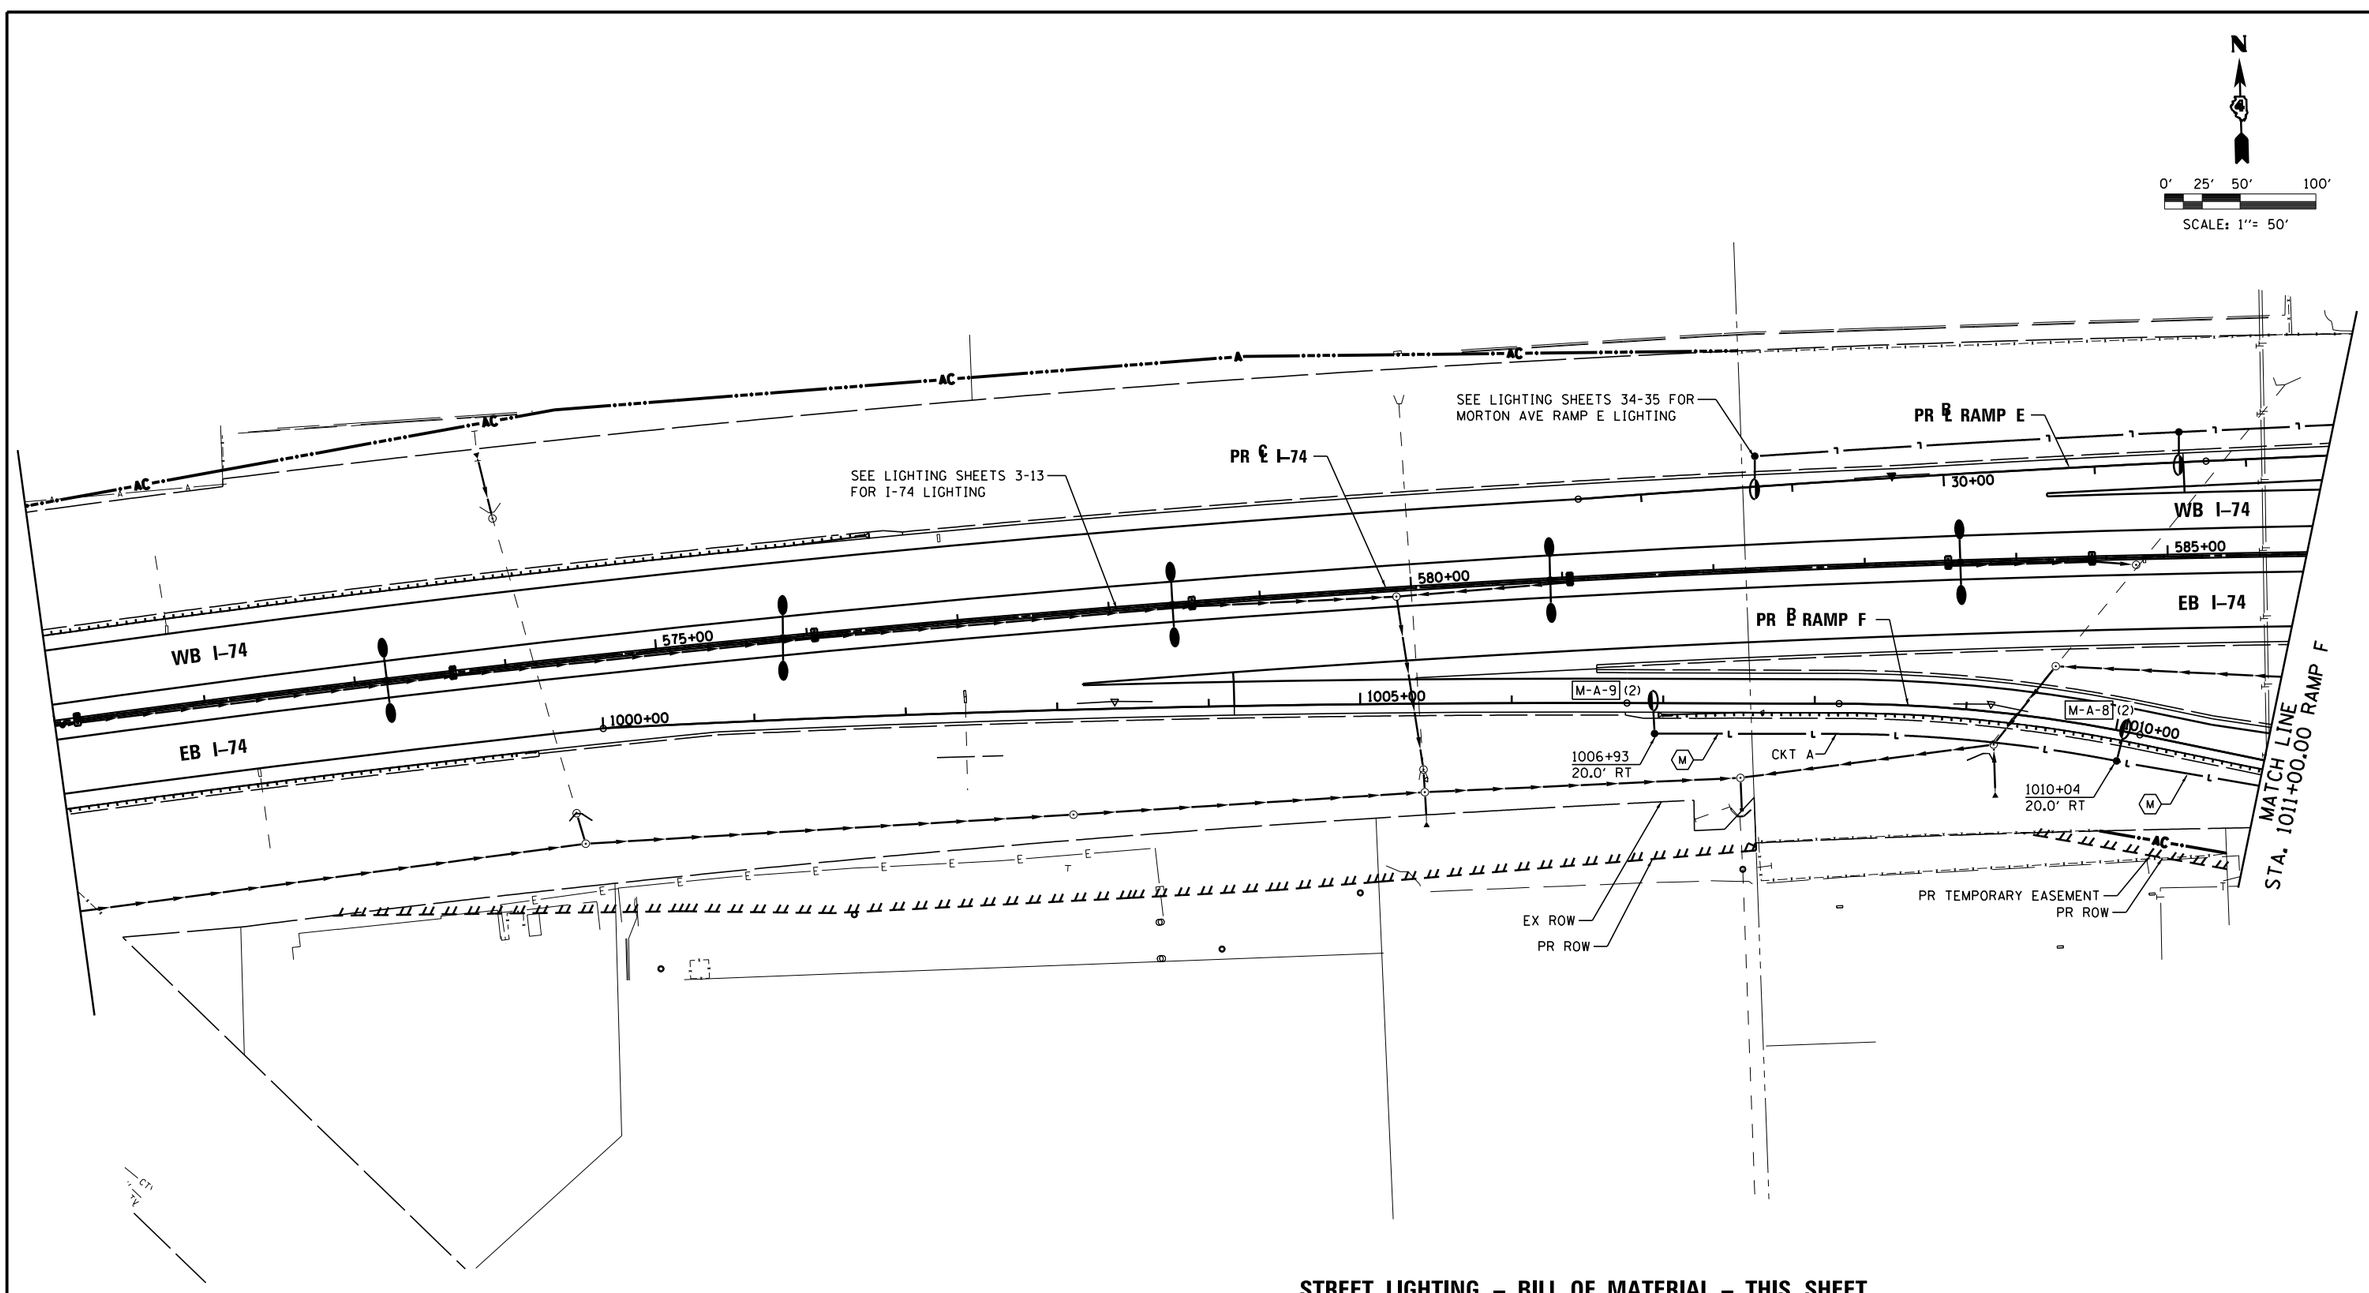

STREET LIGHTING – BILL OF MATERIAL – THIS SHEET

PAY ITEM	UNIT	QTY
UNIT DUCT, 600V, 2-1C NO.4, 1/C NO.6 GROUND, (XLP-TYPE USE), 1 1/4" DIA. POLYETHYLENE	FOOT	402
LUMINAIRE, SODIUM VAPOR, HORIZONTAL MOUNT, 250 WATT	EACH	2
LIGHT POLE FOUNDATION, 30" DIAMETER	FOOT	12
BREAKAWAY DEVICE, TRANSFORMER BASE, 15 INCH BOLT CIRCLE	EACH	2
LIGHT POLE, GALVANIZED STEEL, 40 FT. M.H., 15 FT. MAST ARM	EACH	2

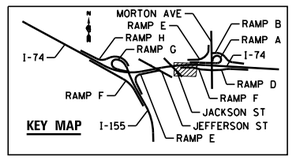

FILE NAME =	DESIGNED - BENESCH	REVISED -	
...\D468620-sht-rampF-Morton-light40.dgn	DRAWN - NLH	REVISED -	
USER NAME = tblank	CHECKED - GHT	REVISED -	
PLOT DATE = 9/5/2012	DATE - JULY 20, 2012	REVISED -	

benesch
engineers · scientists · planners

STATE OF ILLINOIS
DEPARTMENT OF TRANSPORTATION

MORTON AVE RAMP F
LIGHTING PLANS

SCALE: 1"=50' | SHEET NO. 36 OF 138 SHEETS | STA. | TO STA. 1011+00

F.A.I. RTE.	SECTION	COUNTY	TOTAL SHEETS	SHEET NO.
•	90-[14Rs(14HB-4,14,14HVB)BR]	TAZEWELL	2433	1751
		CONTRACT NO. 68620		
	ILLINOIS FED. AID PROJECT			

• 74 & 155