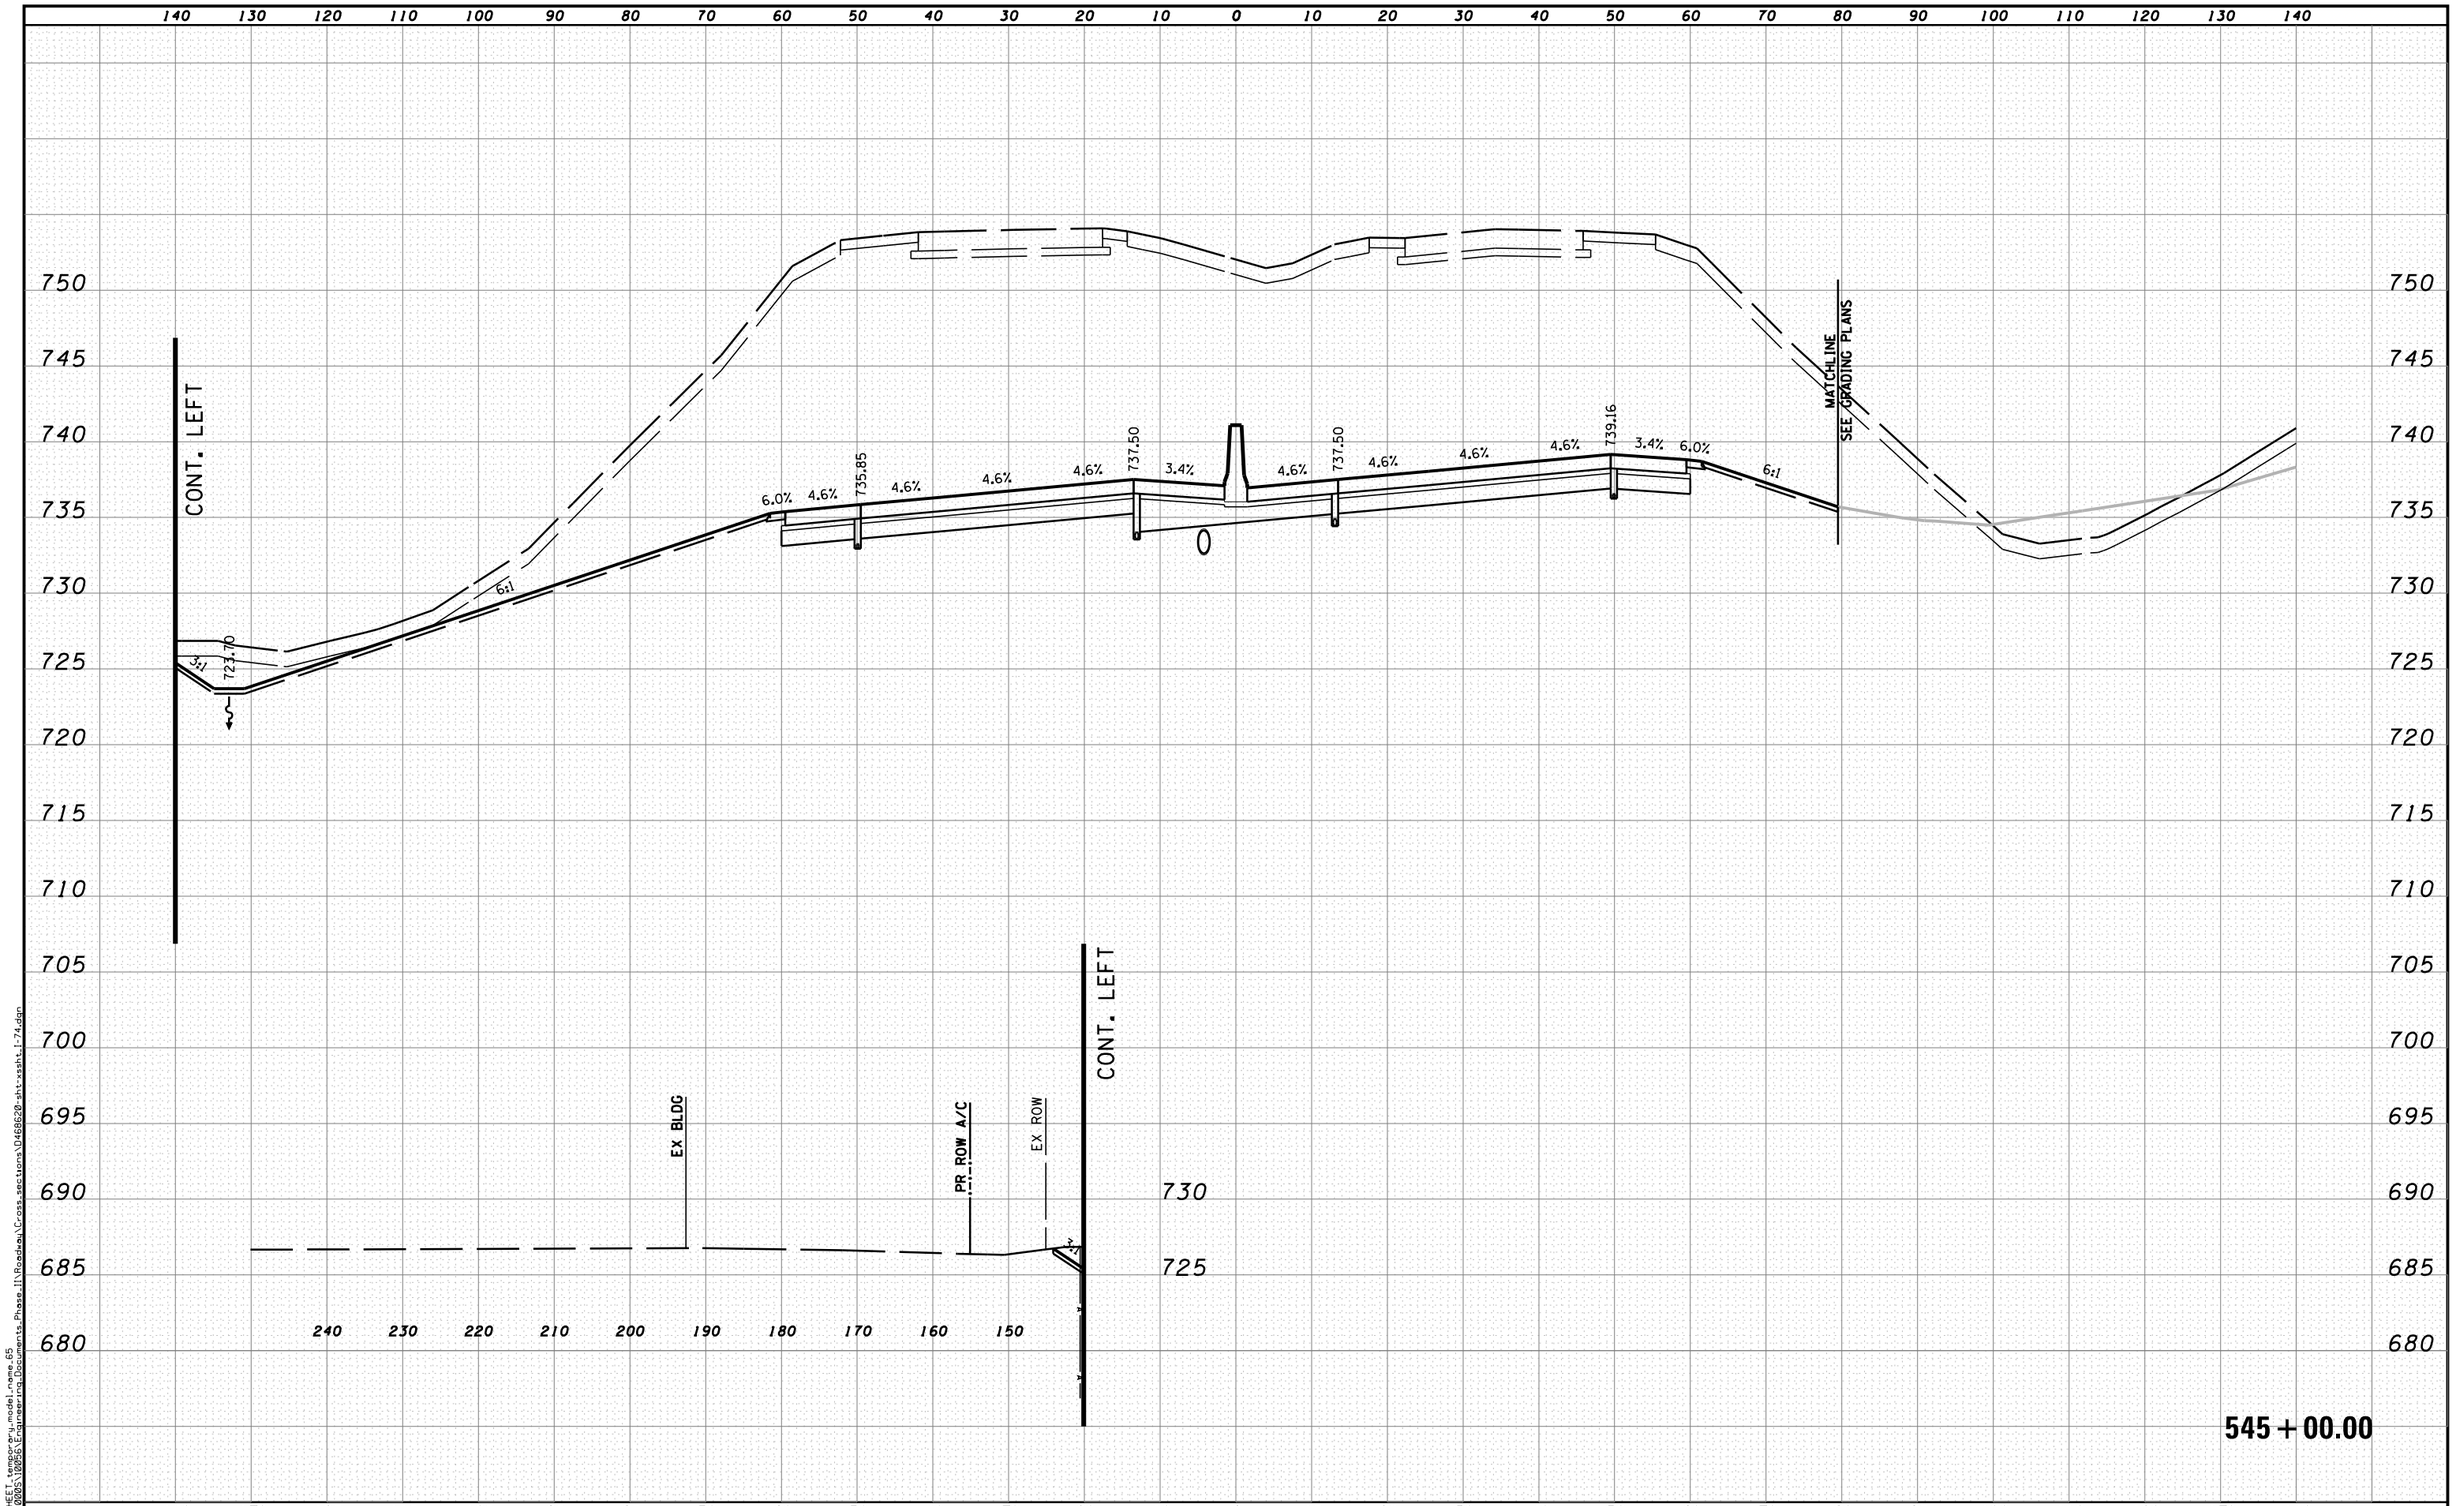

MODEL NAME:XS SHEET NAME=Default model:Layout1
DESIGN FILE:X:\D468620\Engineering\Documents_Phase_II\Roadway\Cross_sections\D468620-sht-xssht_I-74.dgn

FILE NAME = ...\D468620-sht-xssht_I-74.dgn	DESIGNED - BH	REVISED -
	DRAWN - MAC	REVISED -
USER NAME = tblank	CHECKED - JNR	REVISED -
PLOT DATE = 7/19/2012	DATE - JULY 20, 2012	REVISED -

benesch
engineers · scientists · planners

STATE OF ILLINOIS
DEPARTMENT OF TRANSPORTATION

CROSS SECTIONS I-74

SCALE: H 1"=10', V 1"=5' | SHEET NO. 65 OF 144 SHEETS | STA. 545+00.00 TO STA. 545+00.00

F.A.I. RTE.	SECTION	COUNTY	TOTAL SHEETS	SHEET NO.
•	90-[14R;(14HB-4,14,14HVB)BR]	TAZEWELL	2433	2210
		CONTRACT NO. 68620		
	ILLINOIS FED. AID PROJECT			

• 74 & 155