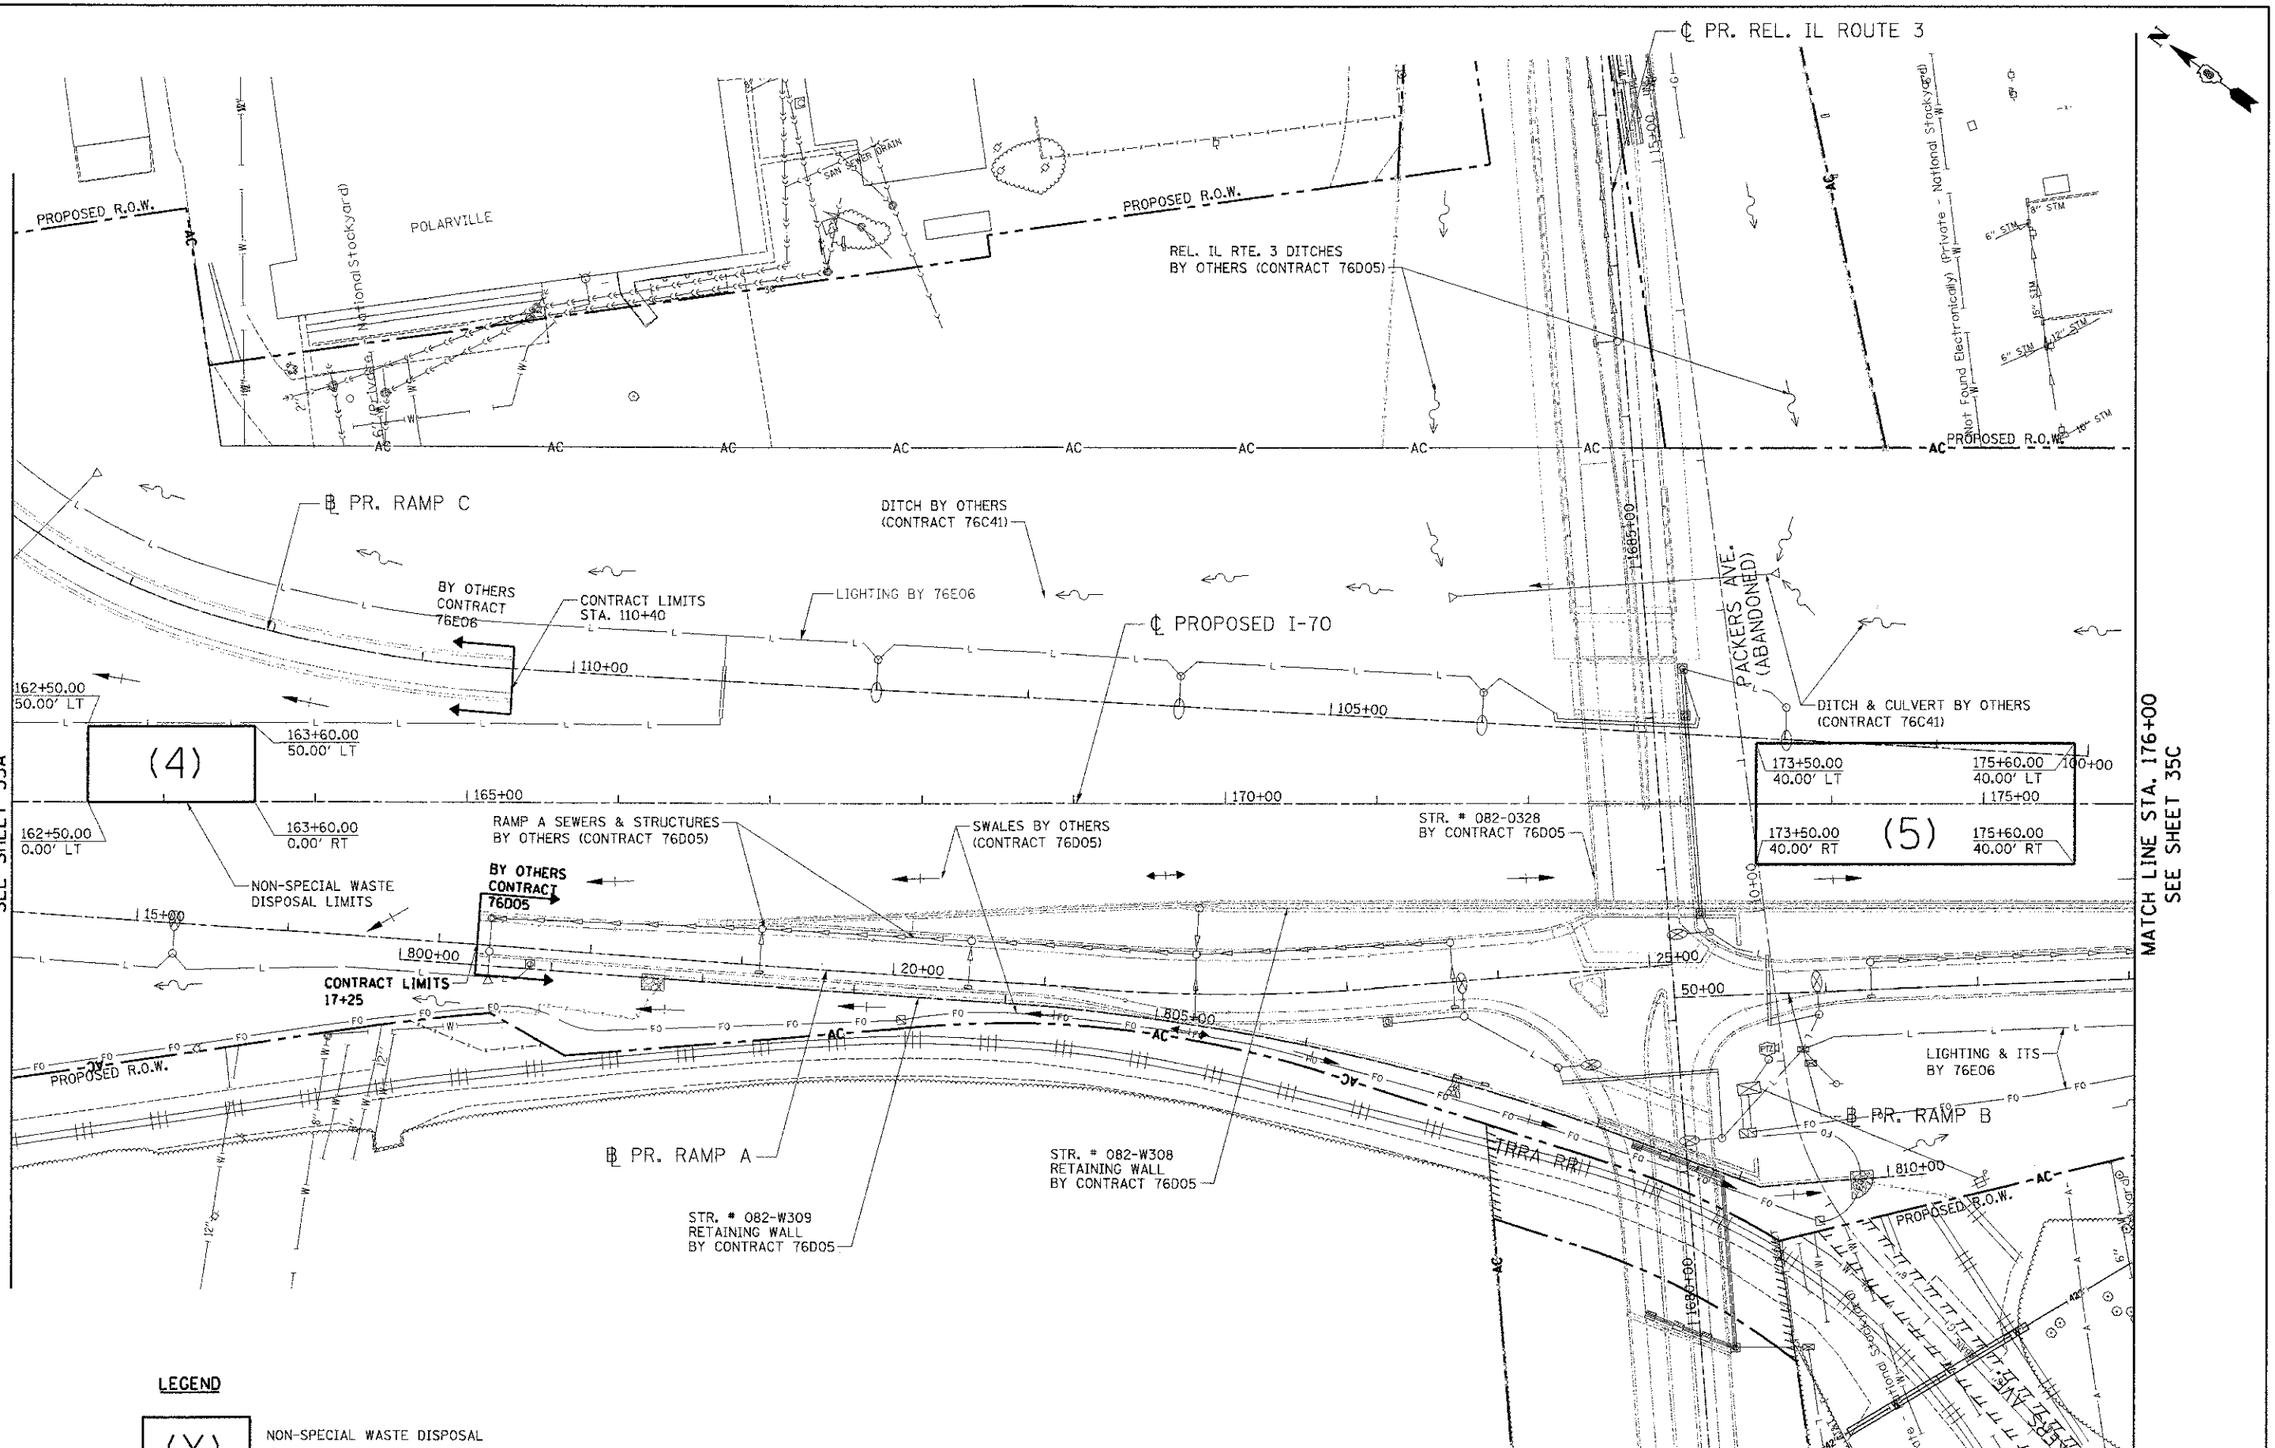

LEGEND

(X) NON-SPECIAL WASTE DISPOSAL LIMITS. SEE SPECIAL PROVISIONS FOR CONTAMINANTS OF CONCERN.

FILE NAME = $FILEL$	USER NAME = $USER$	DESIGNED - MDN	REVISED ⚠ ADDED SHEET JB 09/07/12	STATE OF ILLINOIS DEPARTMENT OF TRANSPORTATION I-70 CONNECTION	PRELIMINARY SITE INVESTIGATION PLANS STA. 162+00 TO STA. 176+00	F.A.P. RTE. 998	SECTION 82-1R	COUNTY ST. CLAIR	TOTAL SHEETS 294	SHEET NO. 358
TENG TENG & ASSOCIATES, INC. ENGINEERS/ARCHITECTS/PLANNERS CHICAGO, ILLINOIS	PLOT SCALE = $SCALE$	DRAWN - MDN	REVISED -					CONTRACT NO. 76C43		
	PLOT DATE = $DATE$	CHECKED - TKL	REVISED -		SCALE: 1"=50' SHEET NO. 2 OF 3 SHEETS STA. TO STA.	FED. ROAD DIST. NO.	ILLINOIS	FED. AID PROJECT		
		DATE - 09/07/12	REVISED -							