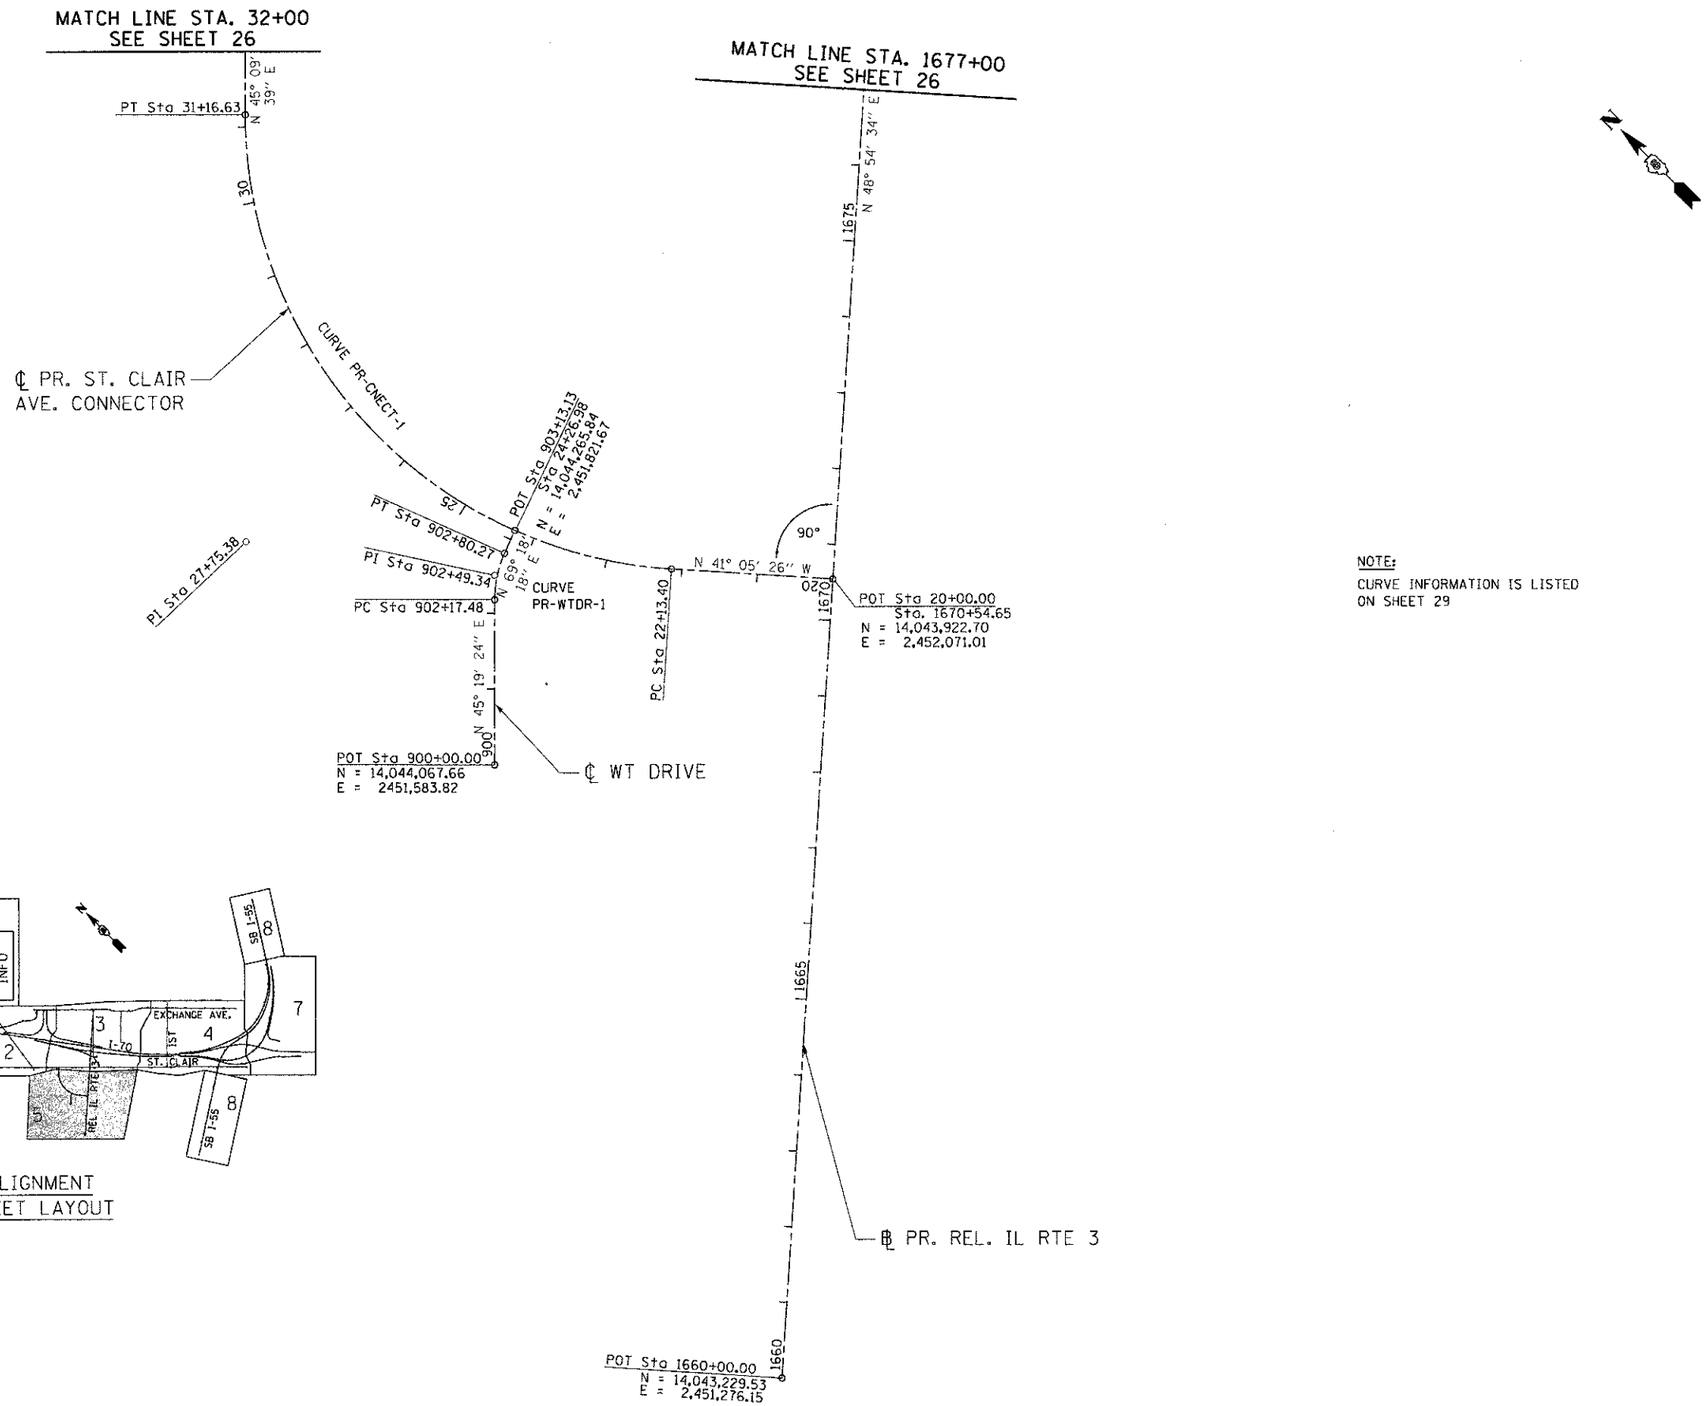

NOTE:
CURVE INFORMATION IS LISTED ON SHEET 29

FILE NAME = $FILEL$	USER NAME = $USER$	DESIGNED - JB	REVISED -	STATE OF ILLINOIS DEPARTMENT OF TRANSPORTATION	ALIGNMENTS, TIES & BENCHMARKS 5	F.A.P. RTE.	SECTION	COUNTY	TOTAL SHEETS	SHEET NO.
		DRAWN - JB	REVISED -			998	82-1R	ST. CLAIR	294	28
TENG TENG & ASSOCIATES, INC. ENGINEERS/ARCHITECTS/PLANNERS CHICAGO, ILLINOIS	PLOT SCALE = $SCALE$	CHECKED - ACL	REVISED -	I-70 CONNECTION		CONTRACT NO. 76C43				
	PLOT DATE = $DATE$	DATE - 06/29/12	REVISED -		SCALE: 1"=100' SHEET NO. 5 OF 10 SHEETS STA. TO STA.	FED. ROAD DIST. NO.	ILLINOIS	FED. AID PROJECT		

..\DBCONN-99-MOTIF1.DGN, ..\DBCONN-00-BORDER1.DGN, ..\DBCONN-08-MOTIF1.DGN, ..\DBCONN-11-ALIGNMENT2.DGN, ..\DBCONN-11-MOTIF1.DGN
6-27-2012, 9:36:18 BONDHUJD \\FS-0044\AM\VAULT\D-TRANS_07\2202\20868-001\CIVIL\CAD\99 ALL CONTRACTS\CONN\SHEETS CONTRACT 09\DBCONN-09-SHT-ALIGNTIE0H-3200.DGN