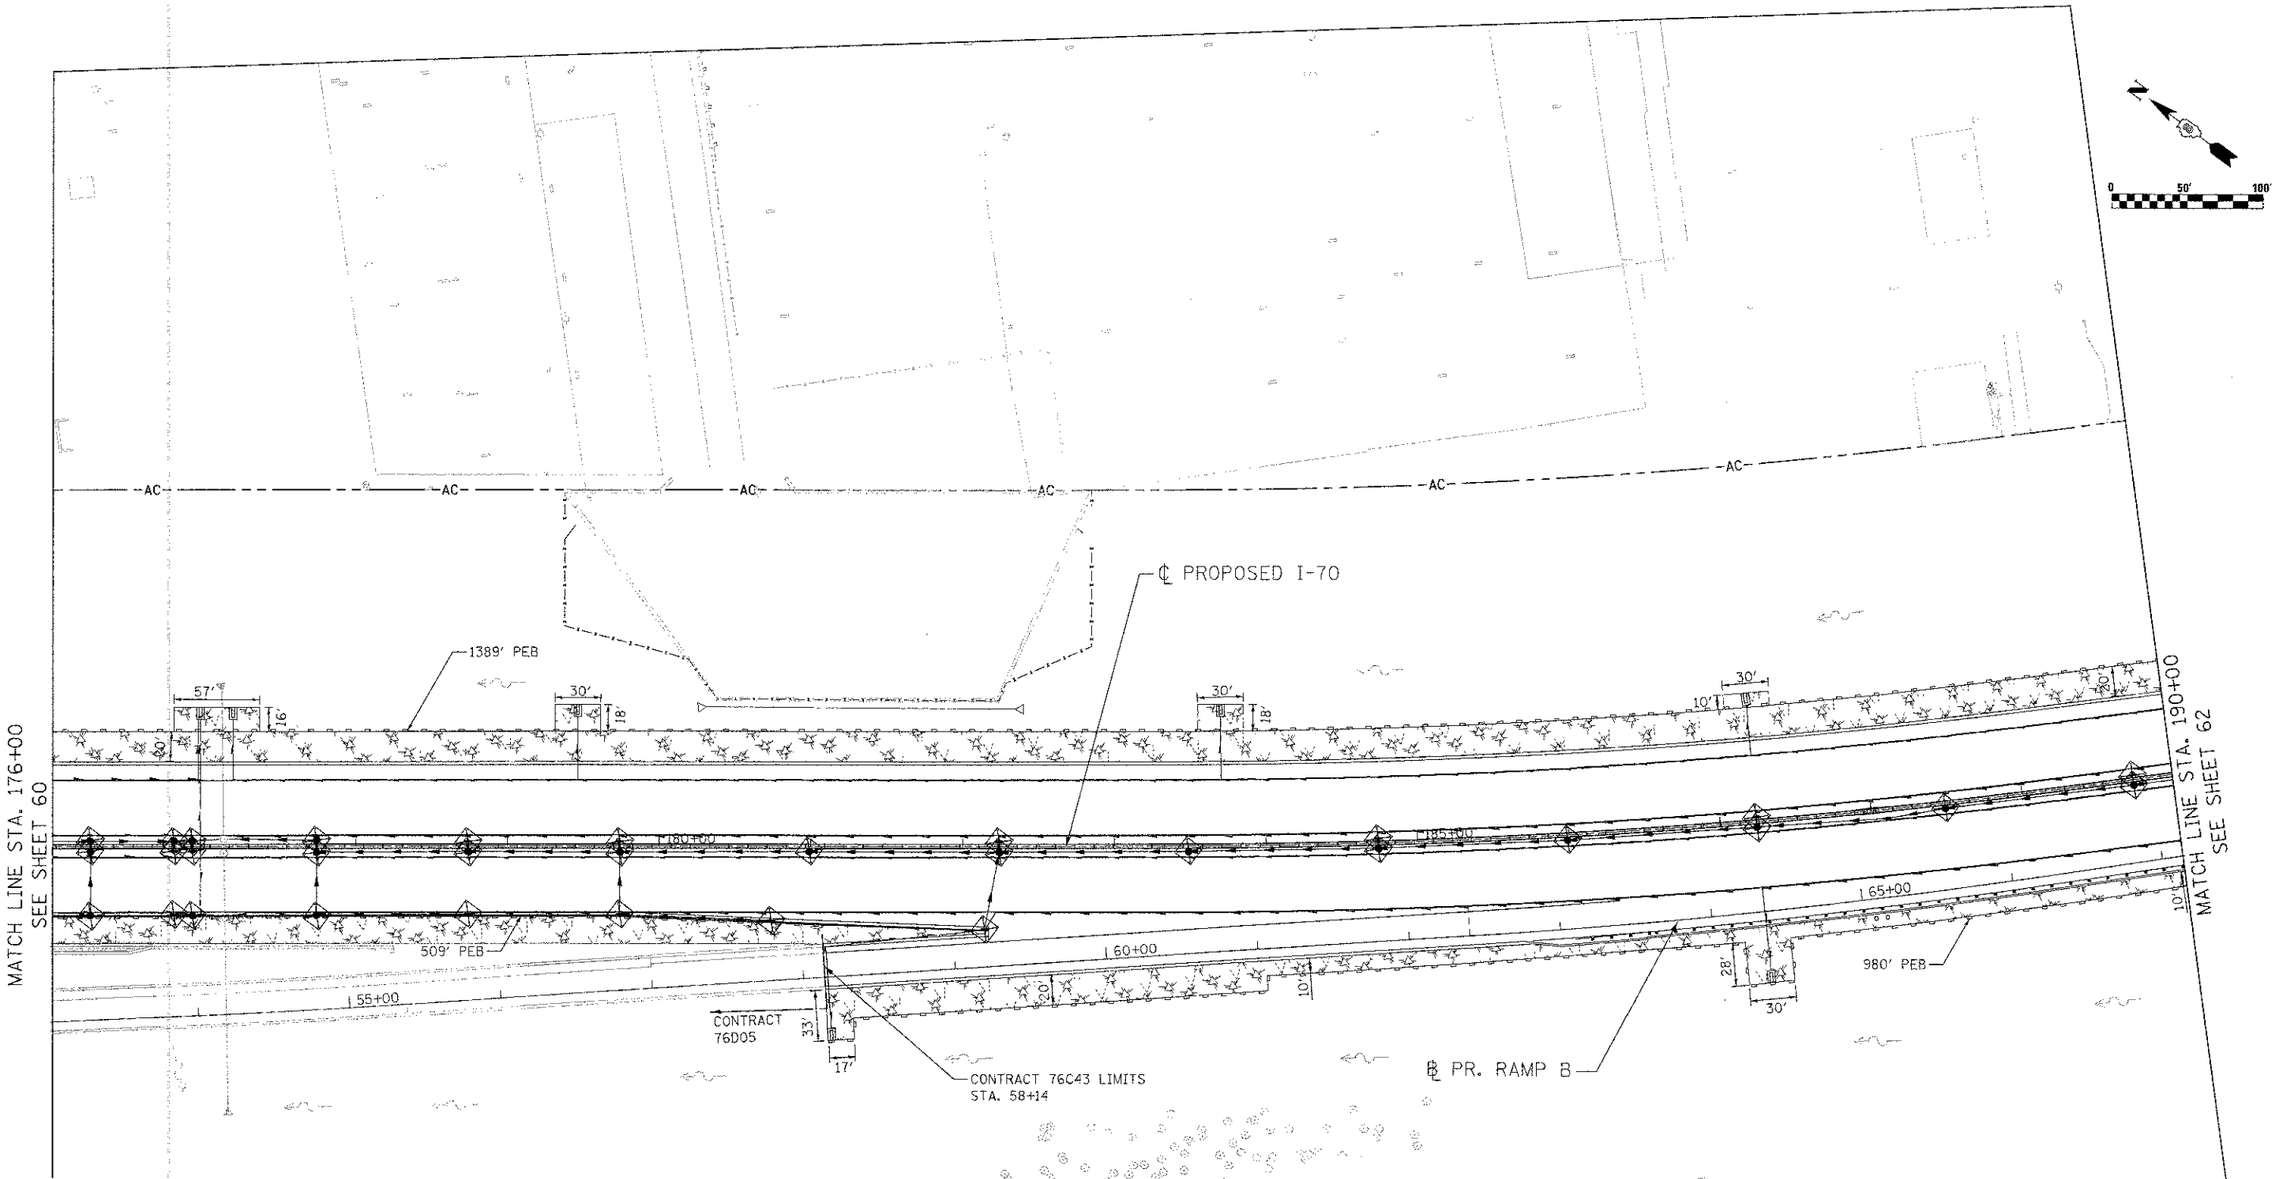

EROSION CONTROL LEGEND

- INLET FILTERS
- STABILIZED CONSTRUCTION ENTRANCE
- TEMPORARY EROSION CONTROL SEEDING SHALL BE PLACED ALONG WITH MULCH, METHOD 2. IN ADDITION, AT THE CONCLUSION OF CONSTRUCTION-SEEDING, CLASS 7 & EROSION CONTROL BLANKET.
- TEMPORARY EROSION CONTROL SEEDING WITH TEMPORARY EROSION CONTROL BLANKET
- PERIMETER EROSION BARRIER (PEB)

LIN ENGINEERING, LTD.
Consulting Engineers
Springfield, Illinois
Westmont, Illinois

USER NAME = $USER$	DESIGNED - AS	REVISED -	
	DRAWN - AS	REVISED -	
PLOT SCALE = $SCALE$	CHECKED - ST	REVISED -	
PLOT DATE = $DATE$	DATE - 06/29/2012	REVISED -	

STATE OF ILLINOIS
DEPARTMENT OF TRANSPORTATION
I-70 CONNECTION

PROPOSED I-70
EROSION CONTROL
STA. 176+00 TO STA. 190+00

SCALE: 1"=50' | SHEET NO. 4 OF 5 SHEETS | STA. | TO STA.

F.A.P. RTE.	SECTION	COUNTY	TOTAL SHEETS	SHEET NO.
996	82-1R	ST. CLAIR	294	61
		CONTRACT NO. 76C43		
FED. ROAD DIST. NO.	ILLINOIS	FED. AID PROJECT		