..\DBCONN-99-MOTIF1.DGN ..\DBCONN-00-BORDER1.DGN ..\DBCONN-99-LAYOUT1.DGN ..\DBCONN-10-MOTIF1.DGN ..\DBCONN-11-MOTIF1.DGN ..\DBCONN-99-DRAIN1.DGN ..\DBCONN-99-DRAIN2.DGN ..\DBCONN-99-MOTIF.DGN ..\DBCONN-00-MOTIF.DGN ..\DBCONN-00-LEGEND.DGN
6-27-2012, 9:47:31 BINDHUD \\FS-0044\VAULT\D-TRANS_07\2202\20868-00\CIVIL\CAD\99 ALL CONTRACTS\DGN\SHEETS CONTRACT 00\DBCONN-00-SHT-3PNUTIL1-17600.DGN

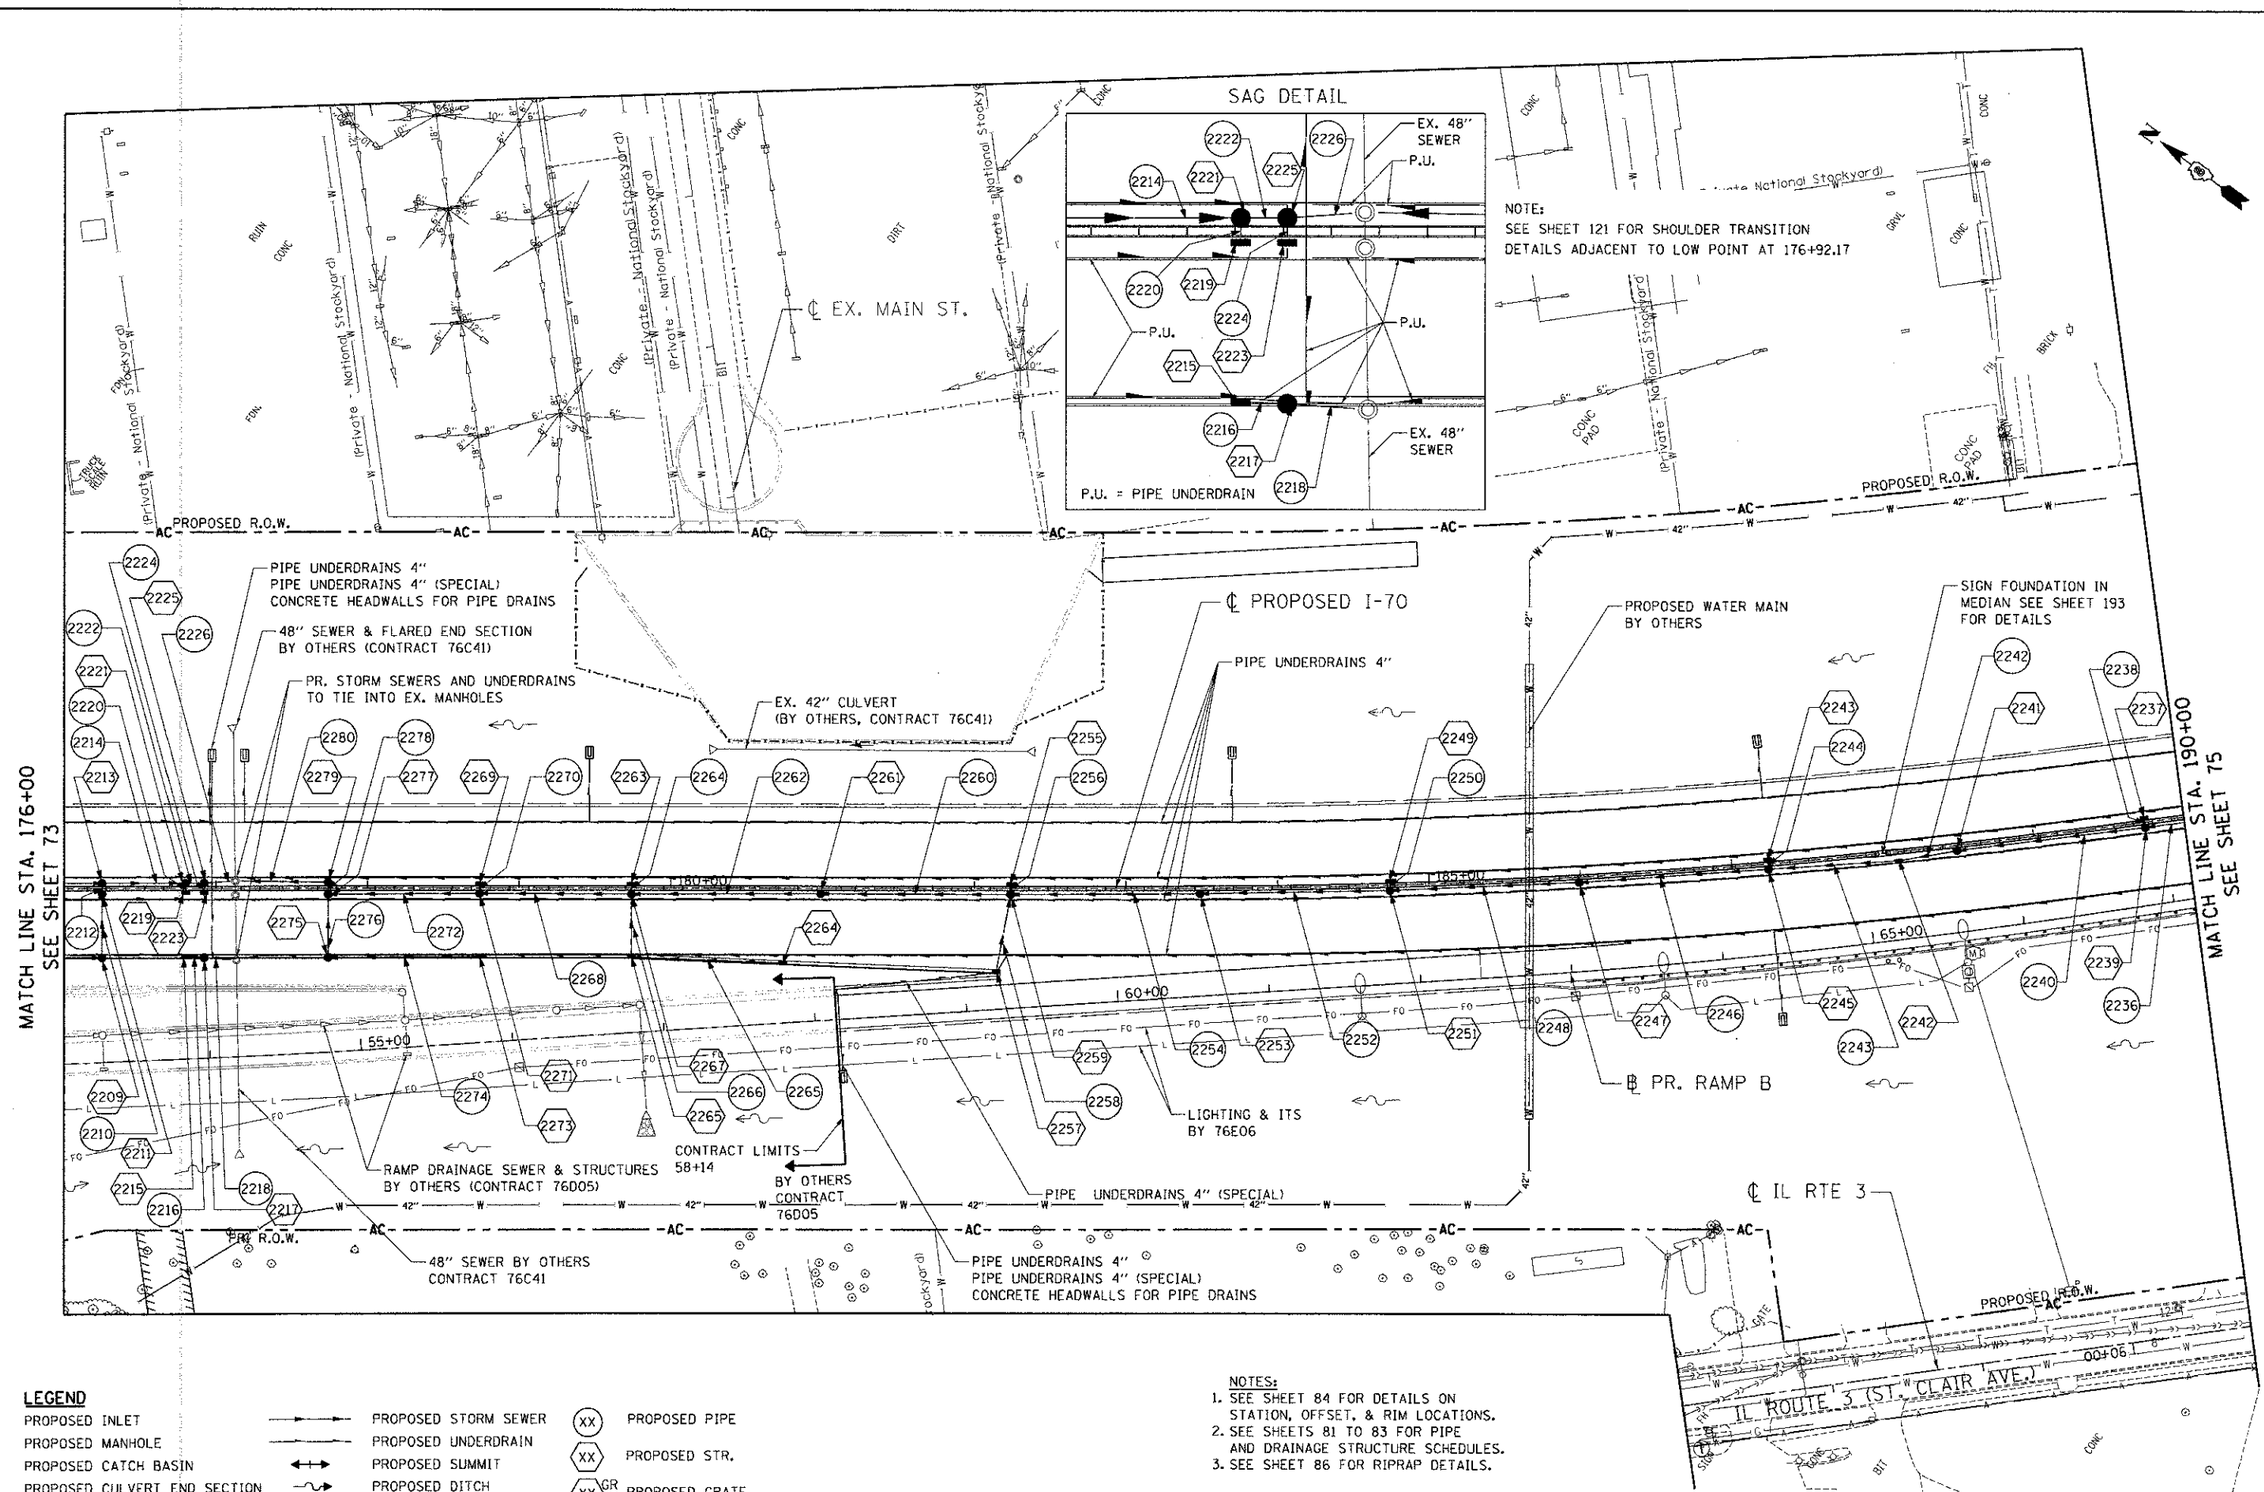

LEGEND

- PROPOSED INLET
- PROPOSED MANHOLE
- PROPOSED CATCH BASIN
- PROPOSED CULVERT END SECTION
- PROPOSED SWALE
- PROPOSED STORM SEWER
- PROPOSED UNDERDRAIN
- PROPOSED SUMMIT
- PROPOSED DITCH
- CONC HDWL FOR P DRAIN
- (XX) PROPOSED PIPE
- (XX) PROPOSED STR.
- (XX GR) PROPOSED GRATE

NOTES:
1. SEE SHEET 84 FOR DETAILS ON STATION, OFFSET, & RIM LOCATIONS.
2. SEE SHEETS 81 TO 83 FOR PIPE AND DRAINAGE STRUCTURE SCHEDULES.
3. SEE SHEET 86 FOR RIPRAP DETAILS.

FILE NAME = $FILEL$	USER NAME = $USER$	DESIGNED - MDN	REVISED -
		DRAWN - MDN	REVISED -
TENG TENG & ASSOCIATES, INC. ENGINEERS/ARCHITECTS/PLANNERS CHICAGO, ILLINOIS	PLOT SCALE = $SCALE$	CHECKED - TKL	REVISED -
	PLOT DATE = $DATE$	DATE - 06/29/12	REVISED -

STATE OF ILLINOIS
DEPARTMENT OF TRANSPORTATION
I-70 CONNECTION

PROPOSED I-70
PROPOSED DRAINAGE & UTILITIES
STA. 176+00 TO STA. 190+00
SCALE: 1"=50' | SHEET NO. 5 OF 6 SHEETS | STA. | TO STA.

F.A.P. RTE.	SECTION	COUNTY	TOTAL SHEETS	SHEET NO.
998	82-1R	ST. CLAIR	294	74
		CONTRACT NO. 76C43		
FED. ROAD DIST. NO.	ILLINOIS	FED. AID PROJECT		