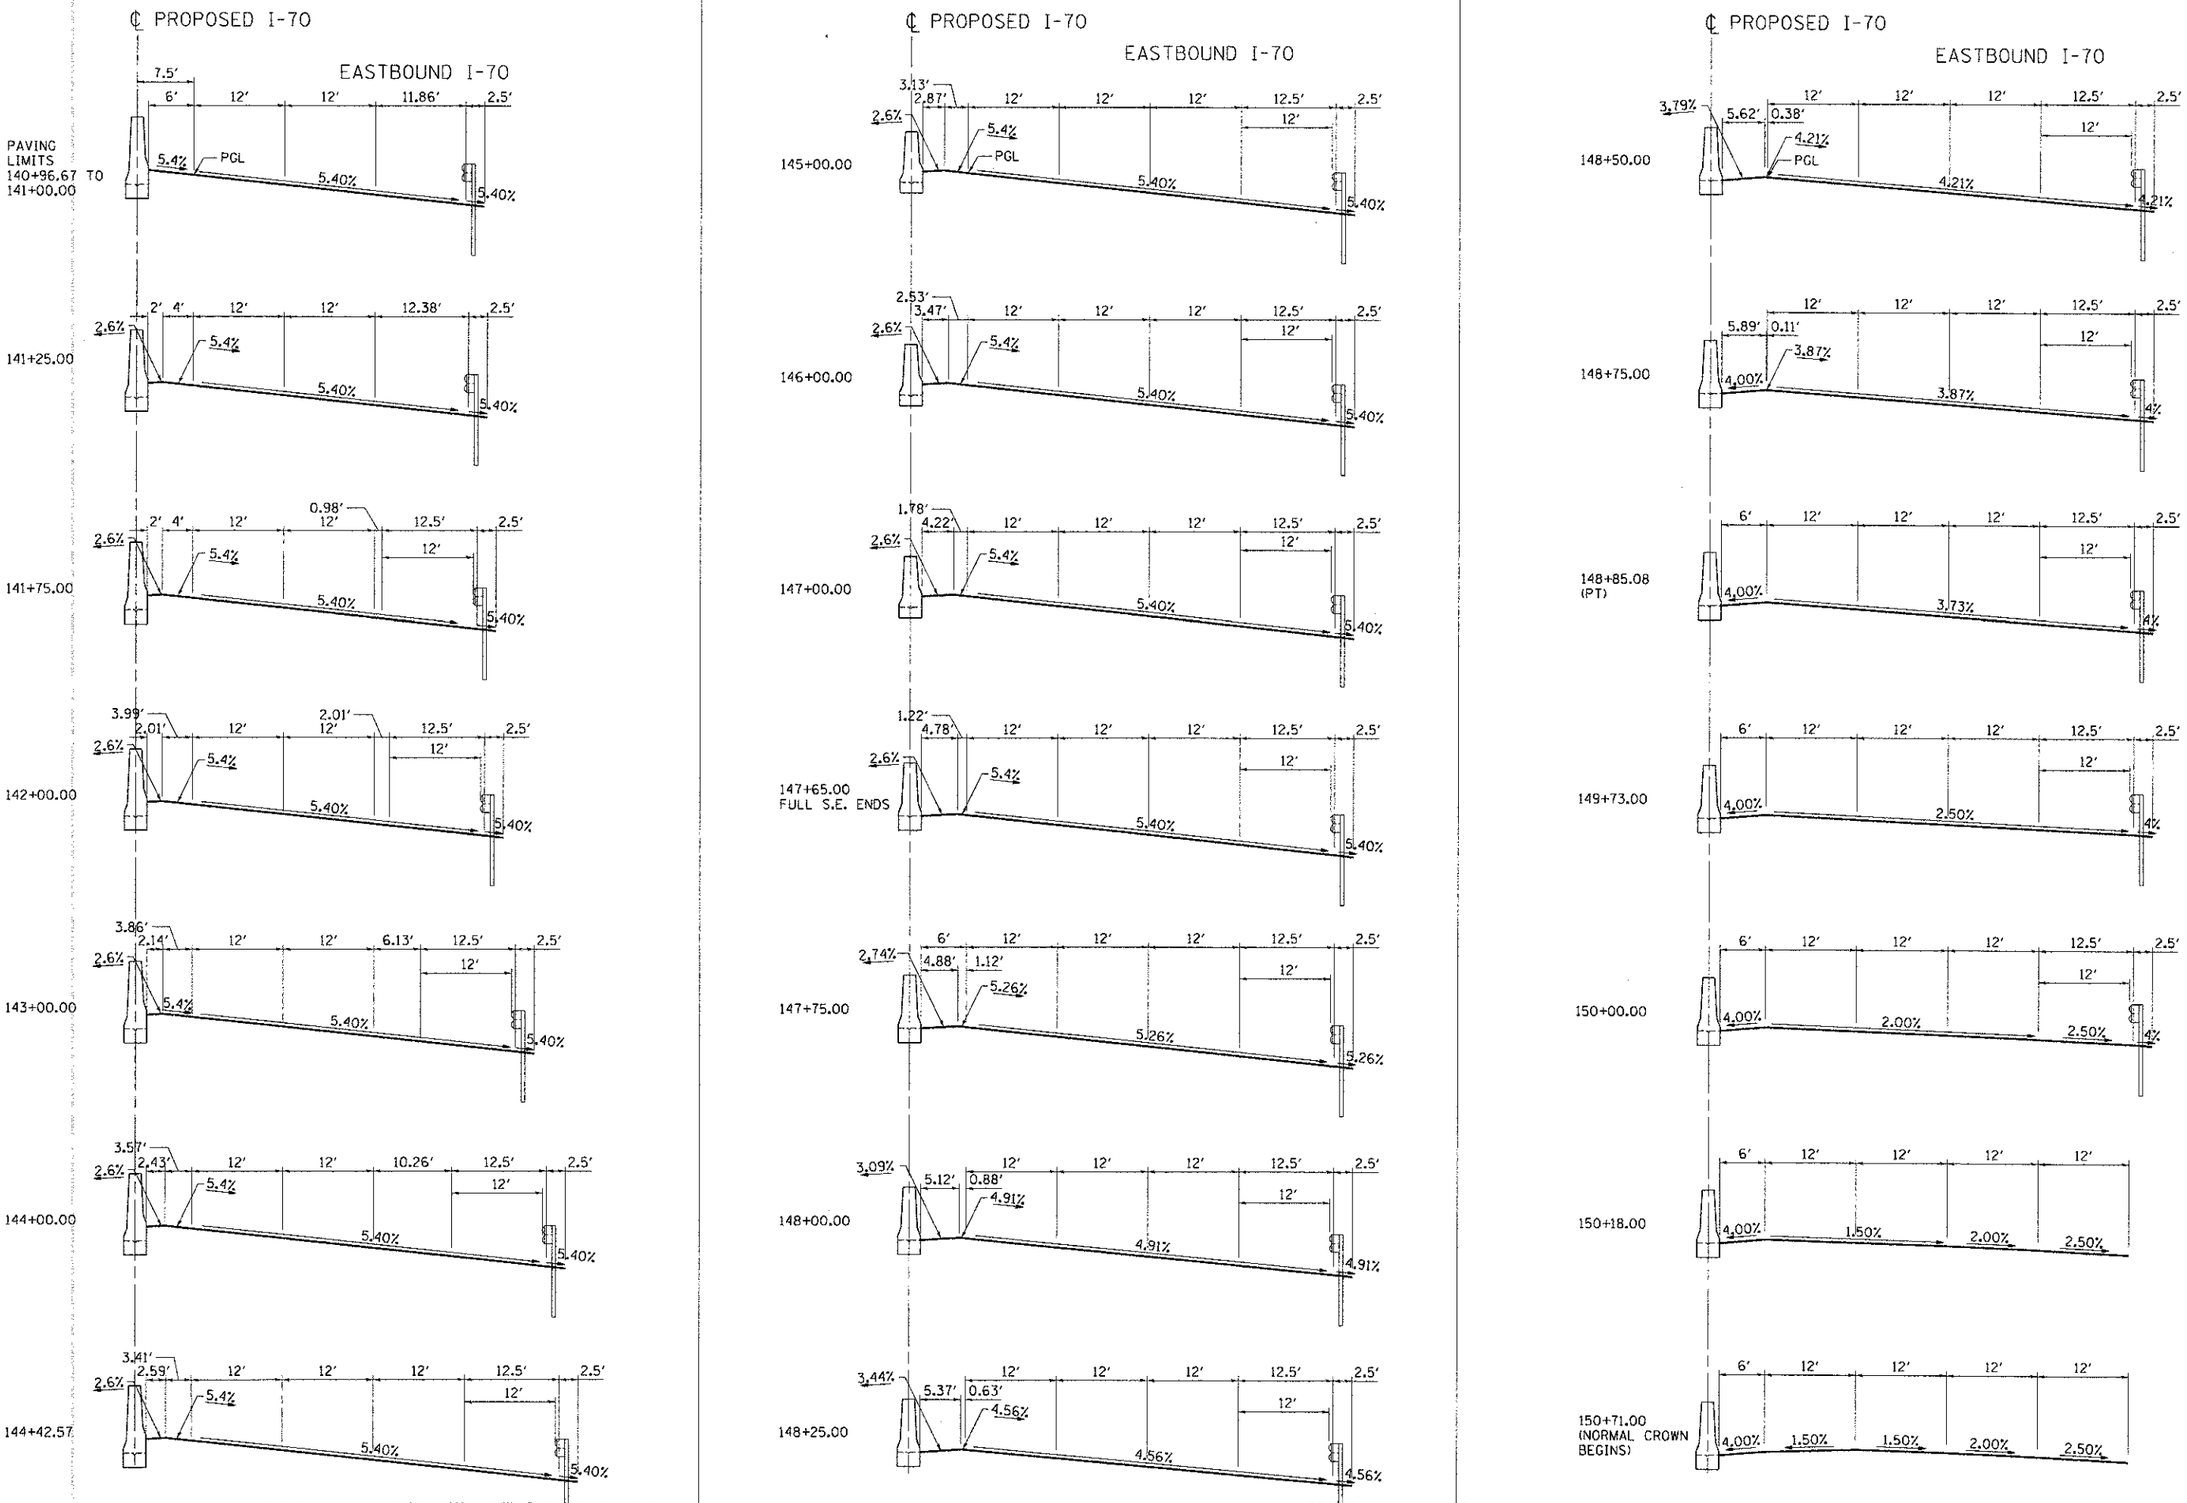

FILE NAME = $FILEL$	USER NAME = $USER$	DESIGNED - JB	REVISED -
		DRAWN - JFS	REVISED -
TENG TENG & ASSOCIATES, INC. ENGINEERS/ARCHITECTS/PLANNERS CHICAGO, ILLINOIS	PLOT SCALE = $SCALE$	CHECKED - ACL	REVISED -
	PLOT DATE = $DATE$	DATE - 06/29/12	REVISED -

STATE OF ILLINOIS
DEPARTMENT OF TRANSPORTATION
I-70 CONNECTION

PROPOSED I-70
EASTBOUND SUPER ELEVATIONS TRANSITION
GRAPHIC 1

SCALE: N.T.S. | SHEET NO. 1 OF 3 SHEETS | STA. TO STA.

F.A.P. RTE.	SECTION	COUNTY	TOTAL SHEETS	SHEET NO.
998	82-1R	ST. CLAIR	294	123
		CONTRACT NO. 76C43		
FED. ROAD DIST. NO.	ILLINOIS	FED. AID PROJECT		

..\DBCONN-08-TYPSC2.DGN, ..\DBCONN-08-BORDER1.DGN
6-27-2012, 9:51:08 BONDHUJD \\FS-0044\AM\VAULT.D-TRANS.07\22202\208608-001\CIVIL\CAD\99 ALL CONTRACTS\CONN\SHEETS CONTRACT 08\DBCONN-08-SHT-TYPICAL1-1.DGN