EASTBOUND I-70

STATION	TOP OF WALL ELEV.	ELEV. A	SHOULDER WIDTH (FT) A TO C	SHOULDER SLOPE A TO C	PGL ELEV. C	LANE 1 WIDTH (FT) C TO D	LANE 1 SLOPE C TO D	ELEV. D	LANE 2 WIDTH (FT) D TO E	LANE 2 SLOPE D TO E	ELEV. E	LANE 3 WIDTH (FT) E TO F	LANE 3 SLOPE E TO F	ELEV. F	FUTURE LANE 4 WIDTH (FT) F TO G	FUTURE LANE 4 SLOPE F TO G	ELEV. G	SHOULDER WIDTH (FT) G TO H	SHOULDER SLOPE G TO H	ELEV. H	COMMENTS
182+13.00	425.75	422.25	6.00	-4.00%	422.49	12.00	1.50%	422.67	12.00	0.00%	422.67	12.00	0.00%	422.67							SEE RAMP B GORE DETAILS
182+25.00	425.91	422.41	6.00	-4.00%	422.65	12.00	1.50%	422.83	12.00	0.28%	422.87	12.00	0.28%	422.90							
182+50.00	426.27	422.77	6.00	-4.00%	423.01	12.00	1.50%	423.19	12.00	0.87%	423.29	12.00	0.87%	423.40							
182+75.00	426.64	423.14	6.00	-4.00%	423.38	12.00	1.50%	423.56	12.00	1.45%	423.73	12.00	1.45%	423.91							
182+77.00	426.67	423.17	6.00	-4.00%	423.41	12.00	1.50%	423.59	12.00	1.50%	423.77	12.00	1.50%	423.95							
183+00.00	427.03	423.53	6.00	-4.00%	423.77	12.00	1.86%	423.99	12.00	1.86%	424.21	12.00	1.86%	424.43							
183+25.00	427.43	423.93	6.00	-4.00%	424.17	12.00	2.24%	424.44	12.00	2.24%	424.71	12.00	2.24%	424.98							
183+32.89	427.56	424.06	6.00	-4.00%	424.30	12.00	2.37%	424.58	12.00	2.37%	424.87	12.00	2.37%	425.15							PC
183+50.00	427.85	424.35	6.00	-4.00%	424.59	12.00	2.63%	424.90	12.00	2.63%	425.22	12.00	2.63%	425.54							
183+75.00	428.28	424.78	6.00	-4.00%	425.02	12.00	3.02%	425.39	12.00	3.02%	425.75	12.00	3.02%	426.11							
183+93.00	428.61	425.11	6.00	-4.00%	425.35	12.00	3.30%	425.74	12.00	3.30%	426.14	12.00	3.30%	426.54							FULL S.E. BEGINS
184+00.00	428.74	425.24	6.00	-4.00%	425.48	12.00	3.30%	425.87	12.00	3.30%	426.27	12.00	3.30%	426.66							
184+25.00	429.20	425.70	6.00	-4.00%	425.94	12.00	3.30%	426.34	12.00	3.30%	426.74	12.00	3.30%	427.13							
184+50.00	429.69	426.19	6.00	-4.00%	426.43	12.00	3.30%	426.82	12.00	3.30%	427.22	12.00	3.30%	427.62							
184+75.00	430.19	426.69	6.00	-4.00%	426.93	12.00	3.30%	427.32	12.00	3.30%	427.72	12.00	3.30%	428.12							
185+00.00	430.71	427.21	6.00	-4.00%	427.45	12.00	3.30%	427.84	12.00	3.30%	428.24	12.00	3.30%	428.63							
185+25.00	431.23	427.73	6.00	-4.00%	427.97	12.00	3.30%	428.37	12.00	3.30%	428.76	12.00	3.30%	429.16							
185+50.00	431.76	428.26	6.00	-4.00%	428.50	12.00	3.30%	428.89	12.00	3.30%	429.29	12.00	3.30%	429.68							
185+75.00	432.28	428.78	6.00	-4.00%	429.02	12.00	3.30%	429.42	12.00	3.30%	429.81	12.00	3.30%	430.21							
186+00.00	432.81	429.31	6.00	-4.00%	429.55	12.00	3.30%	429.94	12.00	3.30%	430.34	12.00	3.30%	430.73							
186+25.00	433.33	429.83	6.00	-4.00%	430.07	12.00	3.30%	430.47	12.00	3.30%	430.86	12.00	3.30%	431.26							
186+50.00	433.86	430.36	6.00	-4.00%	430.60	12.00	3.30%	430.99	12.00	3.30%	431.39	12.00	3.30%	431.78							
186+75.00	434.38	430.88	6.00	-4.00%	431.12	12.00	3.30%	431.52	12.00	3.30%	431.91	12.00	3.30%	432.31							
187+00.00	434.91	431.41	6.00	-4.00%	431.65	12.00	3.30%	432.04	12.00	3.30%	432.44	12.00	3.30%	432.83							
187+25.00	435.43	431.93	6.00	-4.00%	432.17	12.00	3.30%	432.57	12.00	3.30%	432.96	12.00	3.30%	433.36							
187+50.00	435.96	432.46	6.00	-4.00%	432.70	12.00	3.30%	433.09	12.00	3.30%	433.49	12.00	3.30%	433.88							
187+75.00	436.48	432.98	6.00	-4.00%	433.22	12.00	3.30%	433.62	12.00	3.30%	434.01	12.00	3.30%	434.41							
188+00.00	437.02	433.52	5.63	-4.00%	433.75	12.00	3.30%	434.14	12.00	3.30%	434.54	12.00	3.30%	434.93							
188+25.00	437.53	434.03	6.00	-4.00%	434.27	12.00	3.30%	434.67	12.00	3.30%	435.06	12.00	3.30%	435.46							
188+50.00	438.06	434.56	6.00	-4.00%	434.80	12.00	3.30%	435.19	12.00	3.30%	435.59	12.00	3.30%	435.98							
188+68.00	438.43	434.93	6.00	-4.00%	435.17	12.00	3.30%	435.57	12.00	3.30%	435.97	12.00	3.30%	436.36							FULL S.E. ENDS
188+75.00	438.58	435.08	6.00	-4.00%	435.32	12.00	3.19%	435.70	12.00	3.19%	436.09	12.00	3.19%	436.47							
189+00.00	439.11	435.61	6.00	-4.00%	435.85	12.00	2.80%	436.18	12.00	2.80%	436.52	12.00	2.80%	436.86							
189+25.00	439.63	436.13	6.00	-4.00%	436.37	12.00	2.42%	436.66	12.00	2.42%	436.95	12.00	2.42%	437.24							
189+28.42	439.70	436.20	6.00	-4.00%	436.44	12.00	2.36%	436.73	12.00	2.36%	437.01	12.00	2.36%	437.29							PT
189+50.00	440.16	436.66	6.00	-4.00%	436.90	12.00	2.03%	437.14	12.00	2.03%	437.38	12.00	2.03%	437.63							
189+75.00	440.68	437.18	6.00	-4.00%	437.42	12.00	1.64%	437.62	12.00	1.64%	437.81	12.00	1.64%	438.01							
189+84.00	440.87	437.37	6.00	-4.00%	437.61	12.00	1.50%	437.79	12.00	1.50%	437.97	12.00	1.50%	438.15							
190+00.00	441.21	437.71	6.00	-4.00%	437.95	12.00	1.50%	438.13	12.00	1.13%	438.26	12.00	1.13%	438.40							
190+25.00	441.73	438.23	6.00	-4.00%	438.47	12.00	1.50%	438.65	12.00	0.54%	438.72	12.00	0.54%	438.78							
190+48.00	442.21	438.71	6.00	-4.00%	438.95	12.00	1.50%	439.13	12.00	0.00%	439.13	12.00	0.00%	439.13							
190+50.00	442.26	438.76	6.00	-4.00%	439.00	12.00	1.50%	439.18	12.00	-0.05%	439.17	12.00	-0.05%	439.16							
190+75.00	442.78	439.28	6.00	-4.00%	439.52	12.00	1.50%	439.70	12.00	-0.63%	439.63	12.00	-0.63%	439.55							
191+00.00	443.31	439.81	6.00	-4.00%	440.05	12.00	1.50%	440.23	12.00	-1.22%	440.08	12.00	-1.22%	439.93							
191+12.00	443.56	440.06	6.00	-4.00%	440.30	12.00	1.50%	440.48	12.00	-1.50%	440.30	12.00	-1.50%	440.12							NORMAL CROWN BEGINS
191+25.00	443.83	440.33	6.00	-4.00%	440.57	12.00	1.50%	440.75	12.00	-1.50%	440.57	12.00	-1.50%	440.39							
191+50.00	444.36	440.86	6.00	-4.00%	441.10	12.00	1.50%	441.28	12.00	-1.50%	441.10	12.00	-1.50%	440.92							
191+75.00	444.88	441.38	6.00	-4.00%	441.62	12.00	1.50%	441.80	12.00	-1.50%	441.62	12.00	-1.50%	441.44							
191+99.00	445.39	441.89	6.00	-4.00%	442.13	12.00	1.50%	442.31	12.00	-1.50%	442.13	12.00	-1.50%	441.95							MATCH APPROACH PVMT BY OTHERS

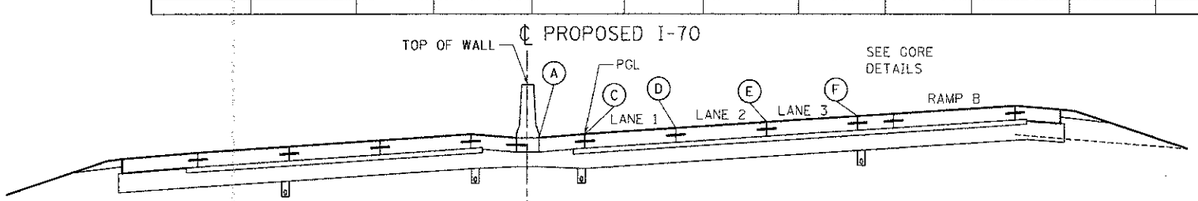

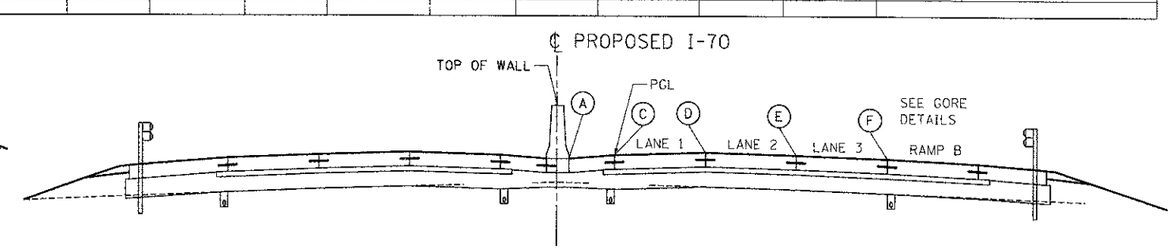

..\DBCONN-08-BORDERLDGN, ..\DBCONN-08-SCHEDO3.DGN, ..\DBCONN-08-MOTIFLDGN
6-27-2012, 9:51:26 BONDHUTO \\FS-0044\AM\VAULT.D-TRANS.07\2202\20868-401\CIVIL\CAD\99 ALL CONTRACTS\DCONN\SHEETS CONTRACT 08\DBCONN-08-SH

FILE NAME = $FILEL$	USER NAME = $USER$	DESIGNED - RMM	REVISED -	STATE OF ILLINOIS DEPARTMENT OF TRANSPORTATION I-70 CONNECTION
		DRAWN - MDN	REVISED -	
	PLOT SCALE = $SCALE$	CHECKED - DE	REVISED -	
TENG & ASSOCIATES, INC. ENGINEERS/ARCHITECTS/PLANNERS CHICAGO, ILLINOIS	PLOT DATE = $DATE$	DATE - 06/29/12	REVISED -	

PAVEMENT ELEVATION SCHEDULES
EASTBOUND I-70 4

SCALE: N.T.S. | SHEET NO. 4 OF 8 SHEETS | STA. TO STA.

F.A.P. RTE.	SECTION	COUNTY	TOTAL SHEETS	SHEET NO.
998	82-1R	ST. CLAIR	294	129
		CONTRACT NO. 76C43		
FED. ROAD DIST. NO.	ILLINOIS	FED. AID PROJECT		