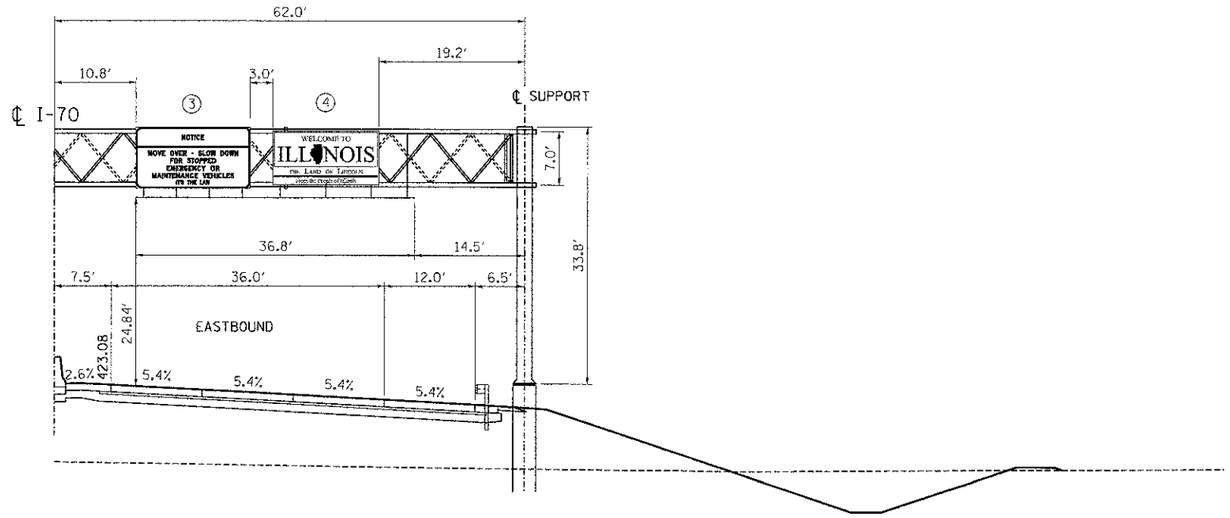

8S082I070R001.5
STA. 147+60
EB I-70 LOOKING EASTBOUND

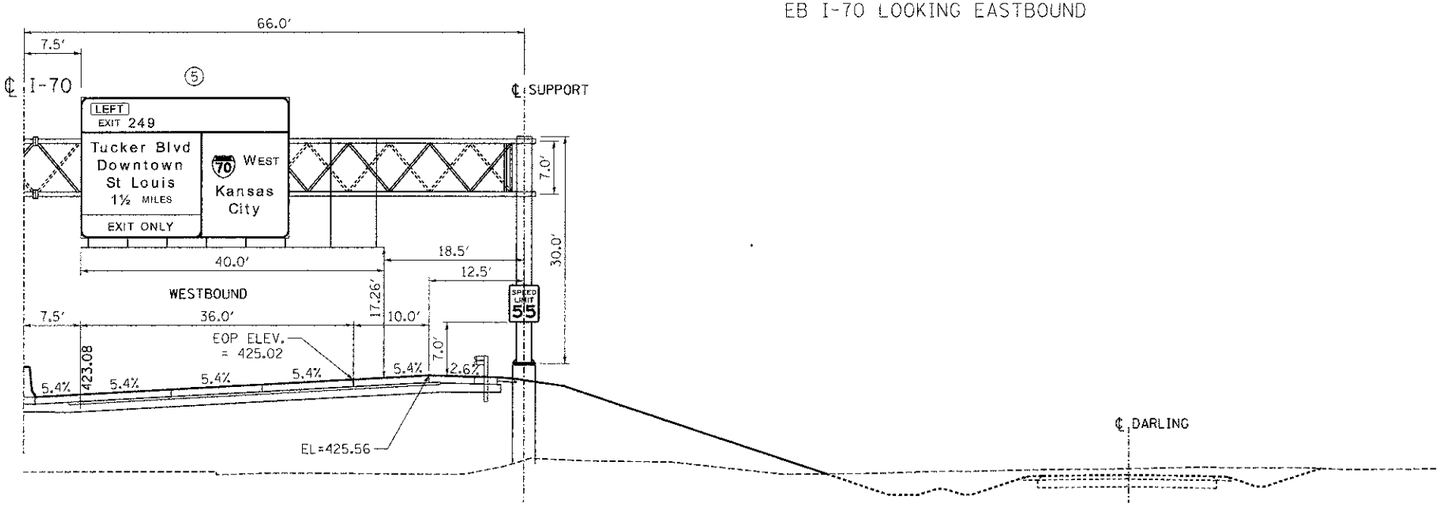

8S082I070R001.5
STA. 147+60
WB I-70 LOOKING WESTBOUND

FILE NAME = $FILEL$	USER NAME = $USER$	DESIGNED - JB	REVISED -	STATE OF ILLINOIS DEPARTMENT OF TRANSPORTATION	PROPOSED OVERHEAD SIGN STRUCTURES SIGN PANEL PLACEMENT 2	F.A.P. RTE.	SECTION	COUNTY	TOTAL SHEETS	SHEET NO.
		DRAWN - JB	REVISED -			998	82-1R	ST. CLAIR	294	208
TENG TENG & ASSOCIATES, INC. ENGINEERS/ARCHITECTS/PLANNERS CHICAGO, ILLINOIS	PLOT SCALE = $SCALE$	CHECKED - ACL	REVISED -	I-70 CONNECTION		CONTRACT NO. 76C43				
	PLOT DATE = $DATE$	DATE - 06/29/12	REVISED -		SCALE: N.T.S. / SHEET NO. 2 OF 6 SHEETS / STA. / TO STA.	FED. ROAD DIST. NO.	ILLINOIS	FED. AID PROJECT		

..\DBCONN-99-MOTIFI.DGN, ..\DBCONN-08-BORDER1.DGN, ..\DBCONN-08-MOTIFI.DGN, ..\DBCONN-11-MOTIFI.DGN, ..\DBCONN-08-LEGEND1.DGN, ..\DBCONN-08-SIGNS3.DGN, ..\DBCONN-08-SIGNS3.DGN
6-27-2012, 9:58:14 DONGHUJO \\FS-0044\AM\VAULT_D-TRANS_07\2202\20868-001\CIVIL\CAD\99 ALL CONTRACTS\CDNN\SHEETS CONTRACT 08\DBCONN-08-SHT-SIGNS2-2.DGN