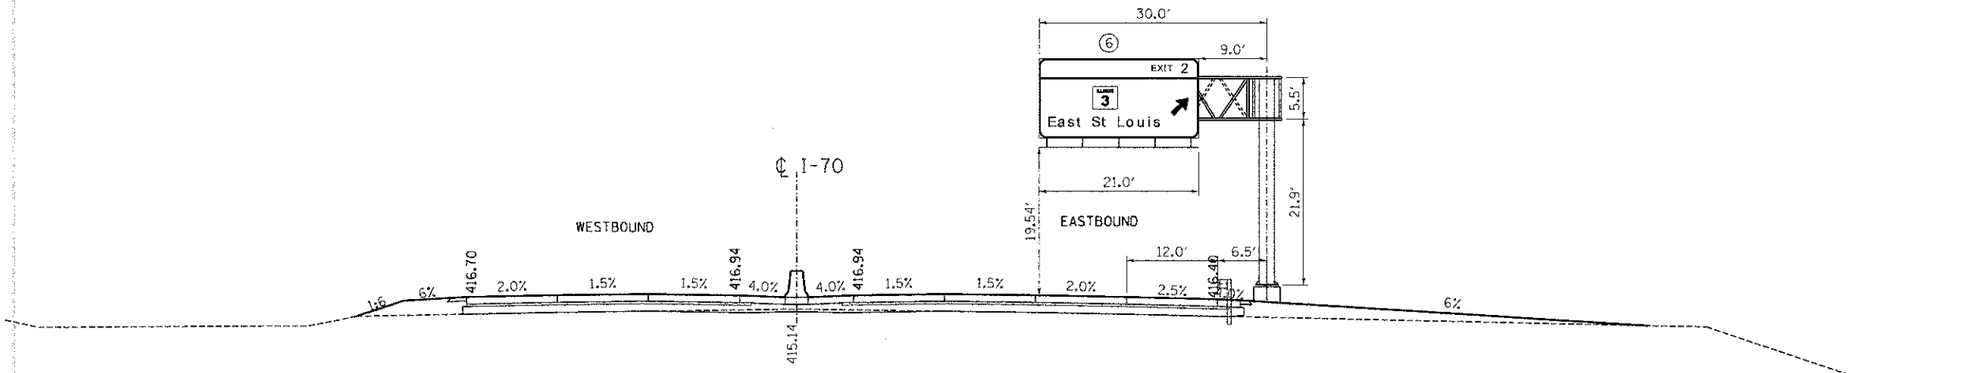


8C082I070R001.7
STA. 158+00
I-70 LOOKING EASTBOUND

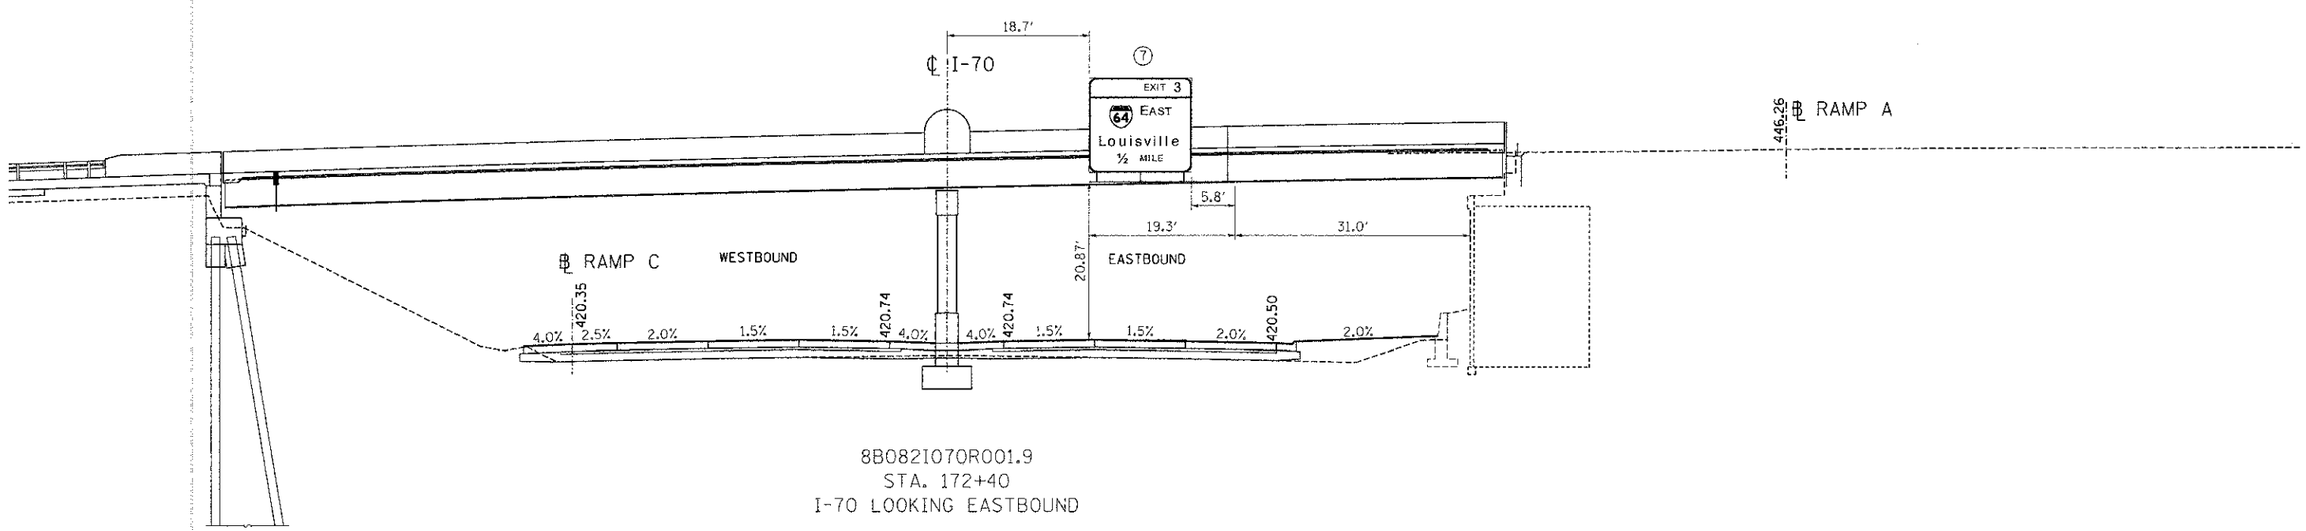


8B082I070R001.9
STA. 172+40
I-70 LOOKING EASTBOUND

| | | | | | | | | | | |
|---|---|---|---|---|---|---|---|---|---|---|
| FILE NAME = $FILE1$ | USER NAME = $USER$ | DESIGNED - JB | REVISED - | STATE OF ILLINOIS DEPARTMENT OF TRANSPORTATION I-70 CONNECTION | PROPOSED OVERHEAD SIGN STRUCTURES SIGN PANEL PLACEMENT 3 | F.A.P. RTE. | SECTION | COUNTY | TOTAL SHEETS | SHEET NO. |
| | | DRAWN - JB | REVISED - | | | 998 | 82-1R | ST. CLAIR | 294 | 209 |
| TENG TENG & ASSOCIATES, INC. ENGINEERS/ARCHITECTS/PLANNERS CHICAGO, ILLINOIS | PLOT SCALE = $SCALE$ | CHECKED - ACL | REVISED - | | | | | CONTRACT NO. 76C43 | | |
| | PLOT DATE = $DATE$ | DATE - 06/29/12 | REVISED - | | SCALE: N.T.S. / SHEET NO. 3 OF 6 SHEETS / STA. / TO STA. | FED. ROAD DIST. NO. | ILLINOIS | FED. AID PROJECT | | |

..\DBCONN-99-MOTIF.DGN, ..\DBCONN-08-BORDER.DGN, ..\DBCONN-08-MOTIF.DGN, ..\DBCONN 11-MOTIF.DGN, ..\DBCONN-09-LEGEND.DGN, ..\DBCONN-09-SIGNS3.DGN, ..\DBCONN-09-SIGNS2-3.DGN
6-27-2012, 9:56:38 RONEHUJO \\FS-0044\WM\VAULT_D-TRANS.37\2282\28988-08\CIVIL\GAV39 ALL CONTRACTS\CONN\SHEETS CONTRACT 08\DBCONN-09-SH1-SIGNS2-3.DGN