FINAL SURVEY	SURVEYED	BY	DATE
	PLOTTED		
NOTE BOOK	TEMPLATE		
NO.	AREAS		
	AREAS CHECKED		

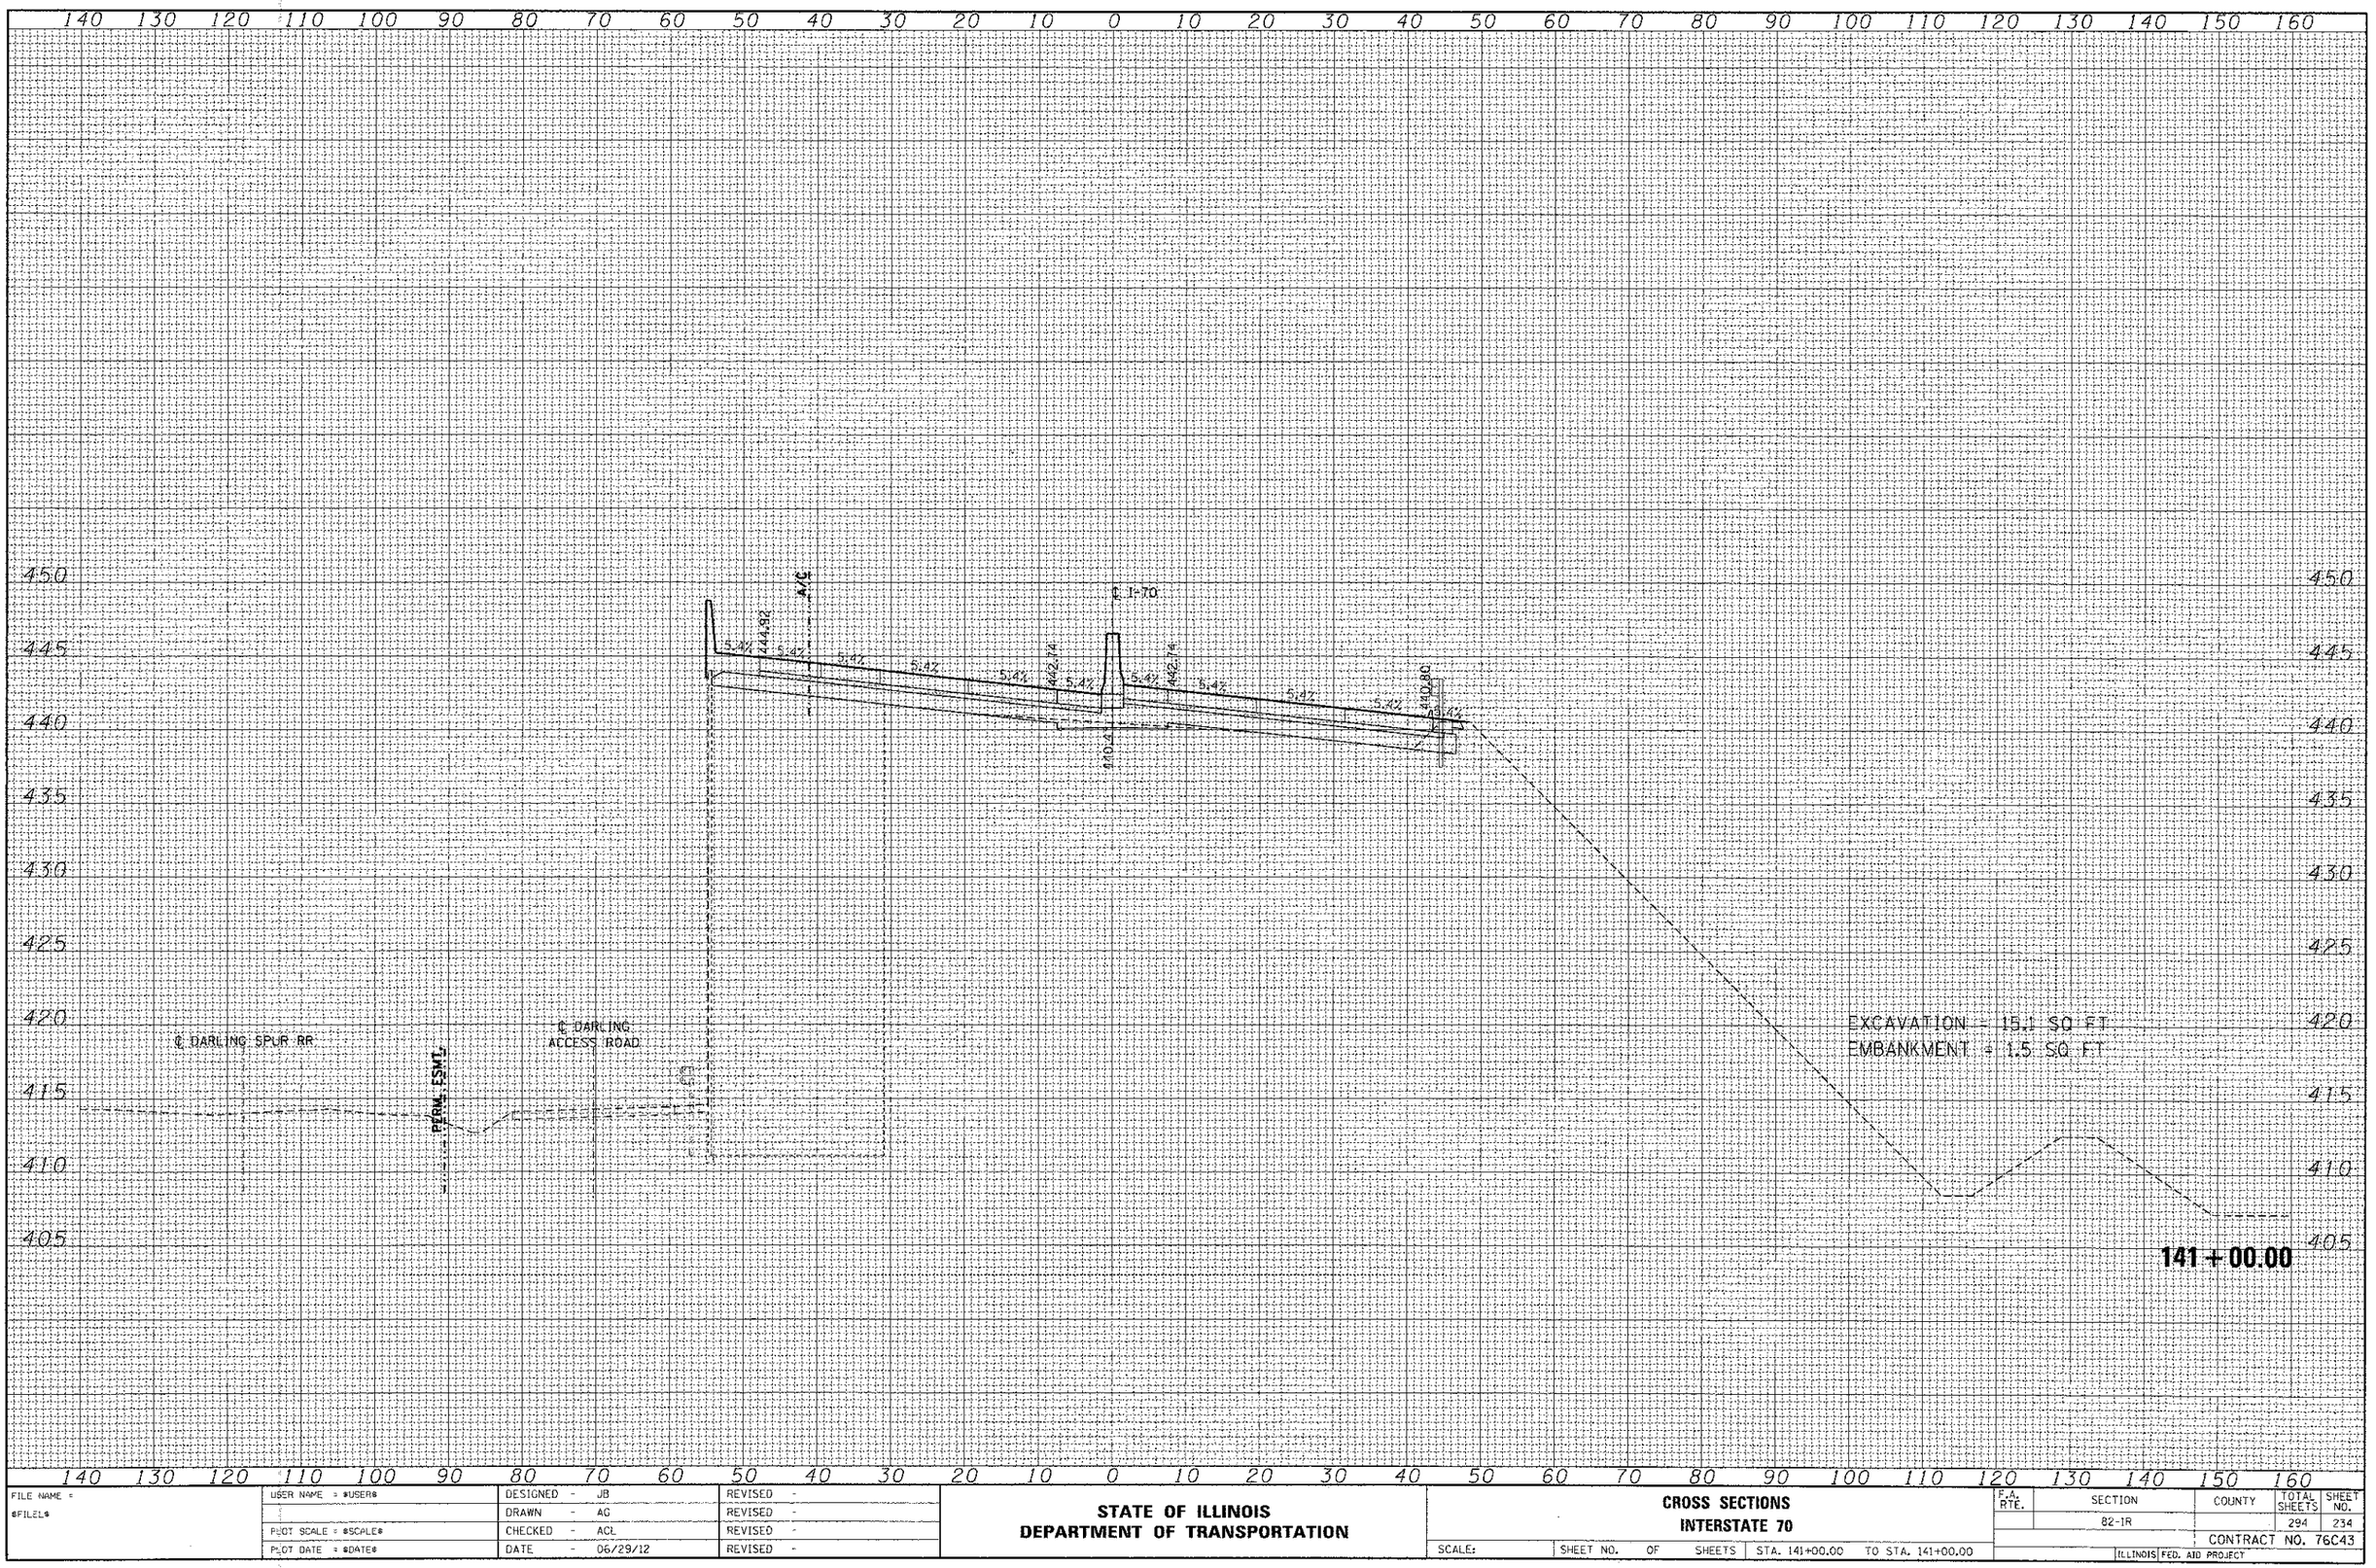

ORIGINAL SURVEY	SURVEYED	BY	DATE
	PLOTTED		
NOTE BOOK	TEMPLATE		
NO.	AREAS		
	AREAS CHECKED		

FILE NAME = ©FILE1©	USER NAME = ©USER©	DESIGNED - JB	REVISED -
		DRAWN - AG	REVISED -
	PLOT SCALE = ©SCALE©	CHECKED - ACL	REVISED -
	PLOT DATE = ©DATE©	DATE - 06/29/12	REVISED -

STATE OF ILLINOIS
DEPARTMENT OF TRANSPORTATION

CROSS SECTIONS
INTERSTATE 70

SCALE: | SHEET NO. OF SHEETS | STA. 141+00.00 TO STA. 141+00.00

F.A. RTE.	SECTION	COUNTY	TOTAL SHEETS	SHEET NO.
	82-1R		294	234

CONTRACT NO. 76C43

ILLINOIS FED. AID PROJECT