STAGE 3
SUGGESTED SEQUENCE OF OPERATIONS

1. SHIFT TRAFFIC TO NEW SHATTUC RD ALIGNMENT.
2. REMOVE EXISTING SHATTUC RD PAVEMENT BETWEEN SERVICE ROAD AND US 50.

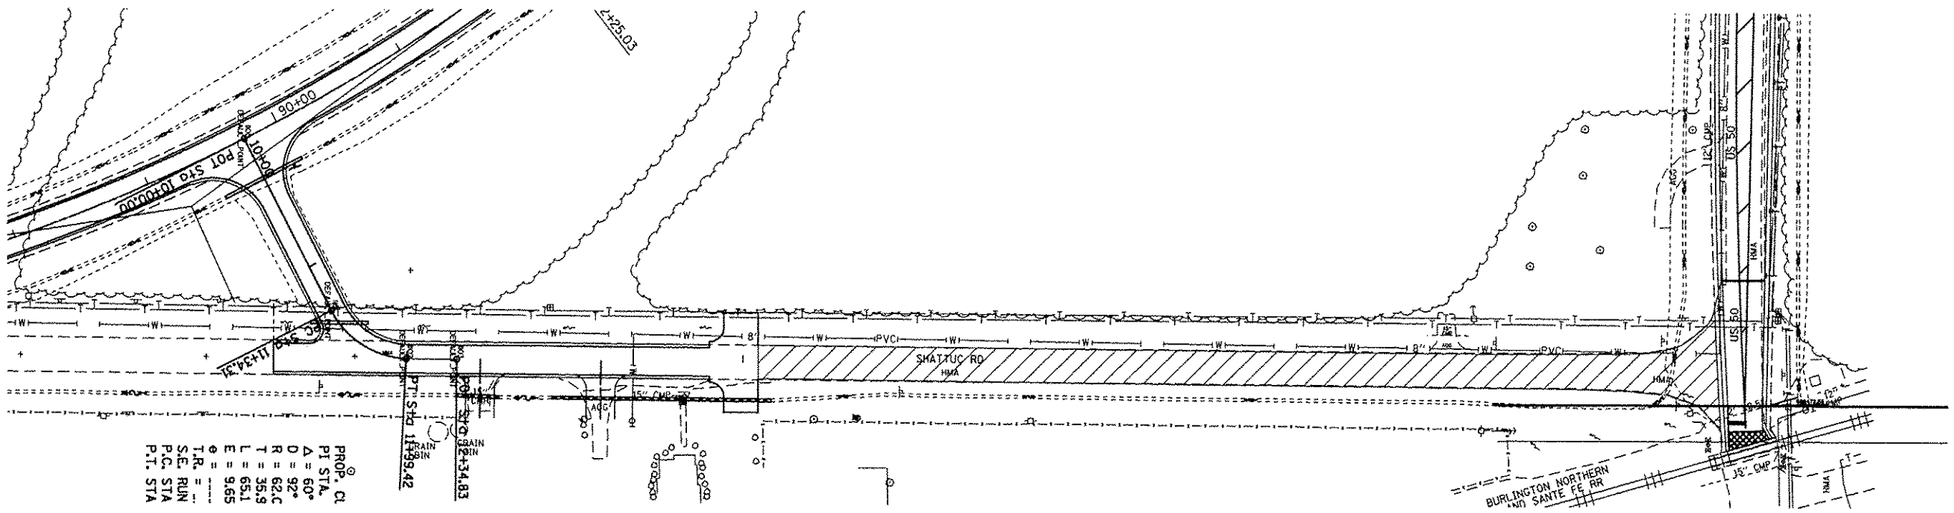

SCALE: 1" = 50'

FILE NAME =	USER NAME = bergmd	DESIGNED -	REVISED -	STATE OF ILLINOIS DEPARTMENT OF TRANSPORTATION	SHATTUC ROAD REALIGNMENT STAGE 3 CONSTRUCTION	F.A.P. RTE.	SECTION	COUNTY	TOTAL SHEETS	SHEET NO.
c:\pw_work\pwidot\bergmd\d0309075\D076D53-sht-staging3.dgn		DRAWN -	REVISED -			327	21-I-1, 27-I	CLINTON	96	21
	PLOT SCALE = 100.0000 ' / in.	CHECKED -	REVISED -					CONTRACT NO. 76D53		
	PLOT DATE = 6/15/2012	DATE -	REVISED -		SCALE: 1"=50' / SHEET NO. 3 OF 4 SHEETS / STA. ____ TO STA. ____			ILLINOIS FED. AID PROJECT		