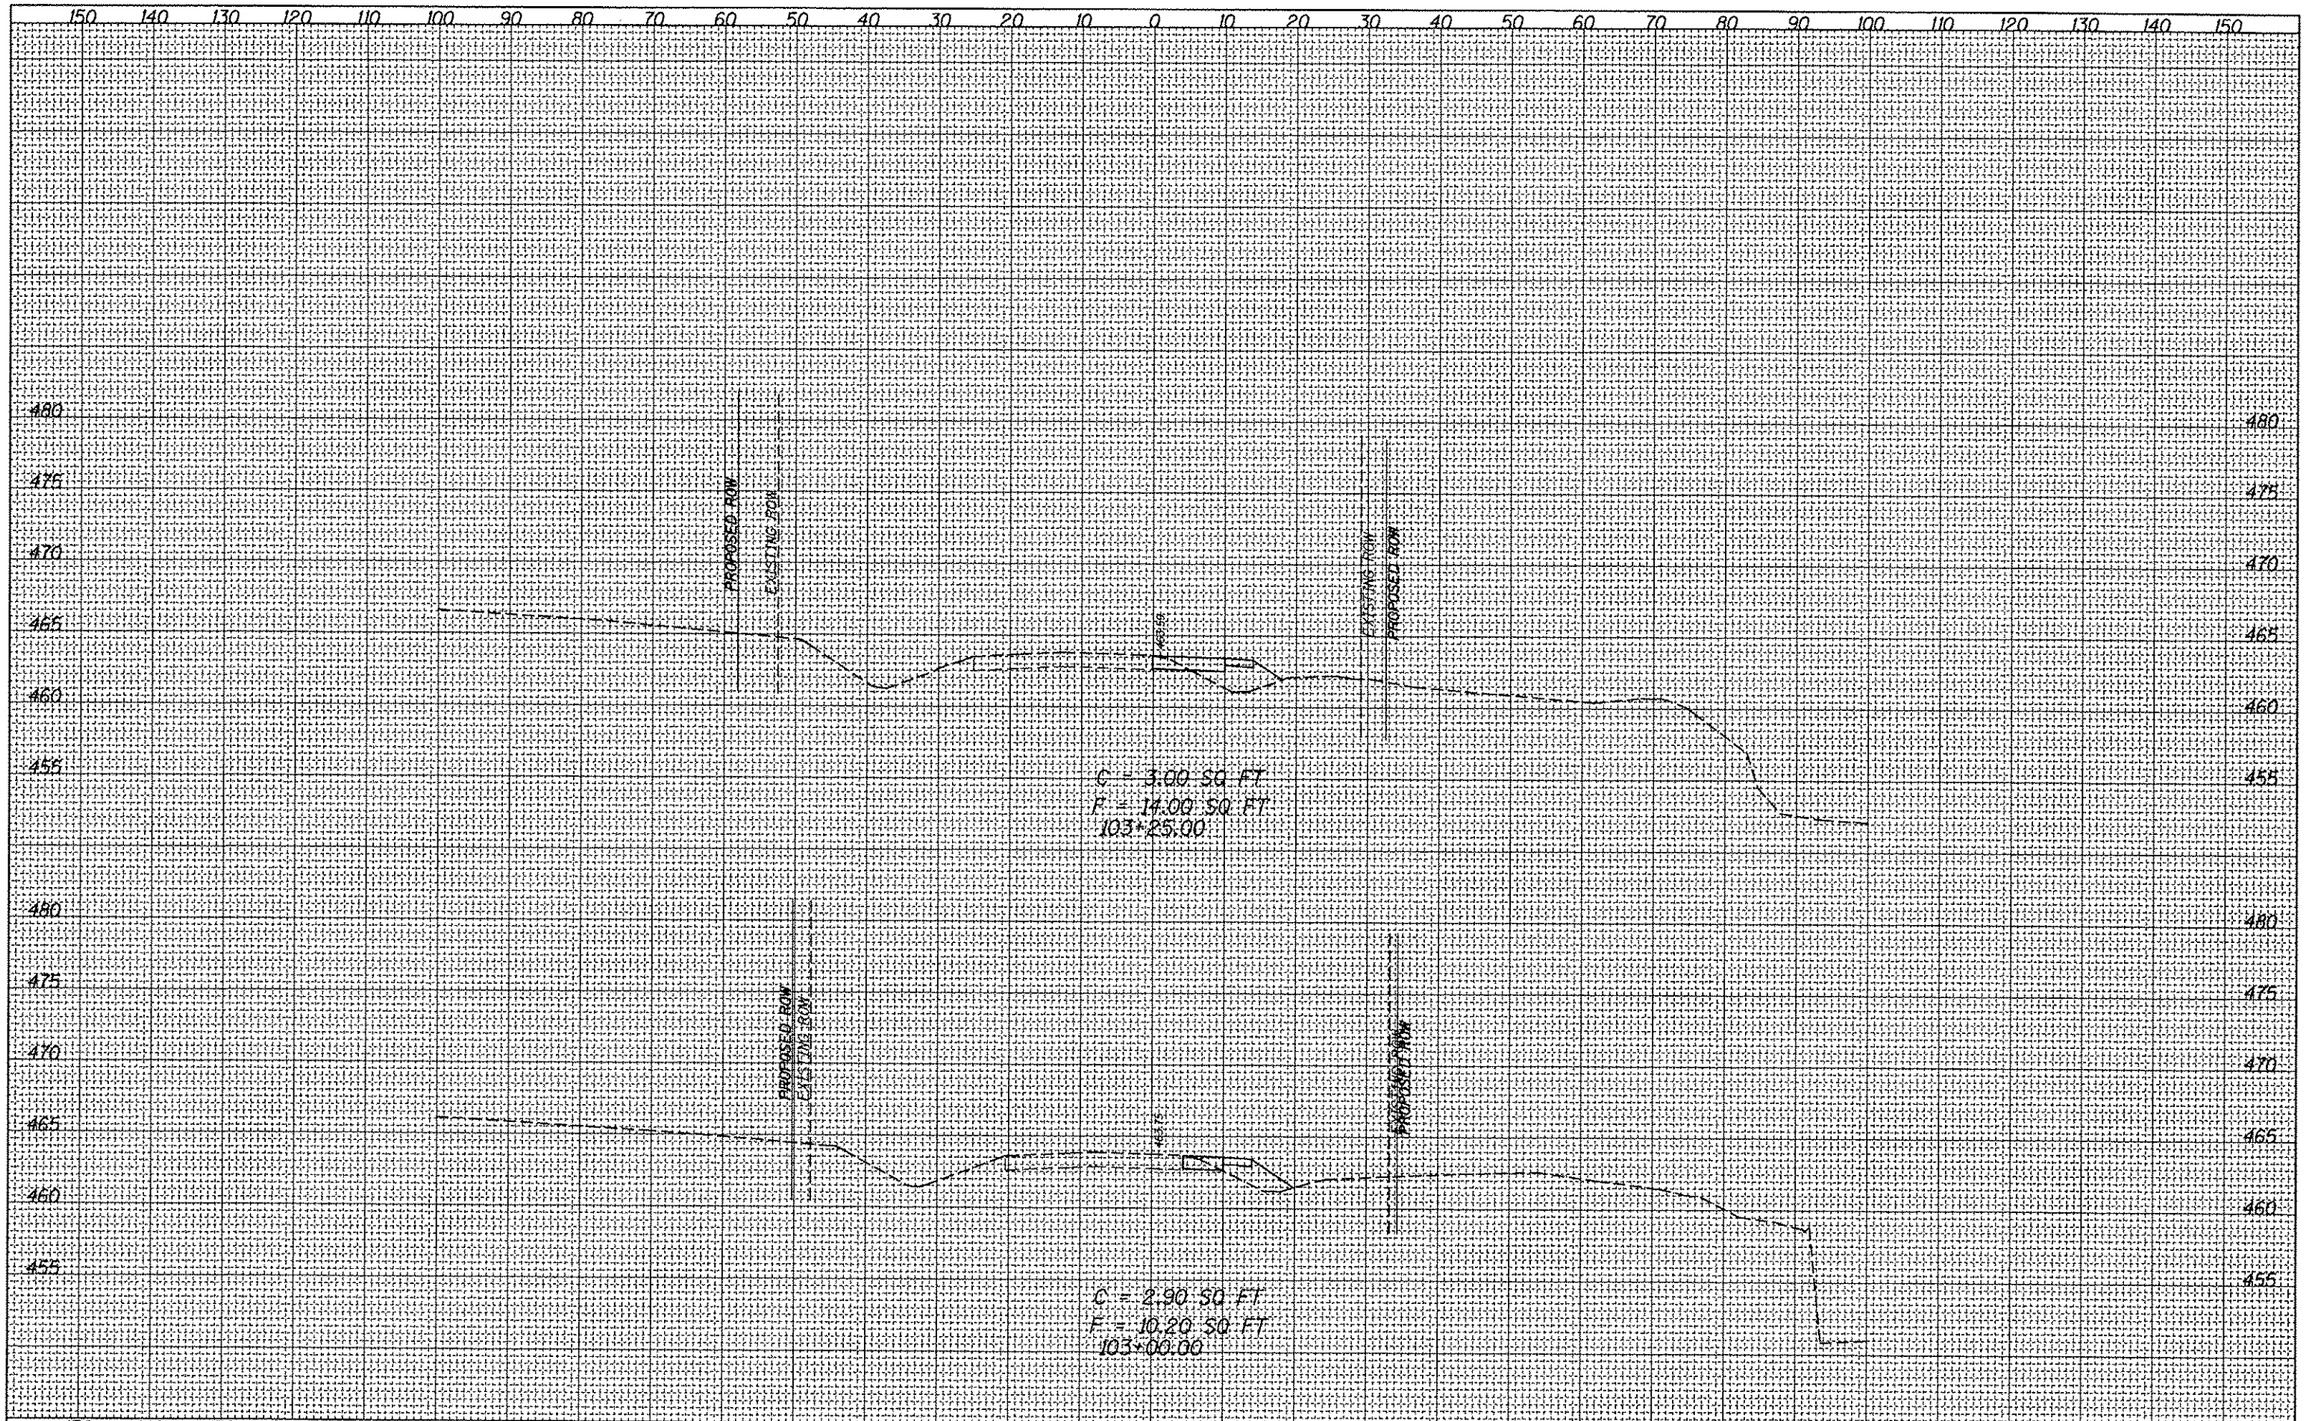

FINAL SURVEY	BY	DATE
SURVEYED		
PLOTTED		
NOTE BOOK TEMPLATE		
AREAS		
NO. AREAS CHECKED		

ORIGINAL SURVEY	BY	DATE
SURVEYED		
PLOTTED		
NOTE BOOK TEMPLATE		
AREAS		
NO. AREAS CHECKED		

FILE NAME = c:\pw_work\pwidot\bergmd\d8160087\D876053-sht-xsht5.dgn	USER NAME = bergmd	DESIGNED -	REVISED -
		DRAWN -	REVISED -
	PLOT SCALE = 20.0000 ' / in.	CHECKED -	REVISED -
Default	PLOT DATE = 6/15/2012	DATE -	REVISED -

STATE OF ILLINOIS
DEPARTMENT OF TRANSPORTATION

RUNAROUND CROSS SECTIONS

SCALE: | SHEET 6 OF 18 SHEETS | STA. 103+00.00 TO STA. 103+25.00

F.A.P. RTE.	SECTION	COUNTY	TOTAL SHEETS	SHEET NO.
327	21-I-1, 27-I	CLINTON	96	84

CONTRACT NO. 76D53

ILLINOIS FED. AID PROJECT