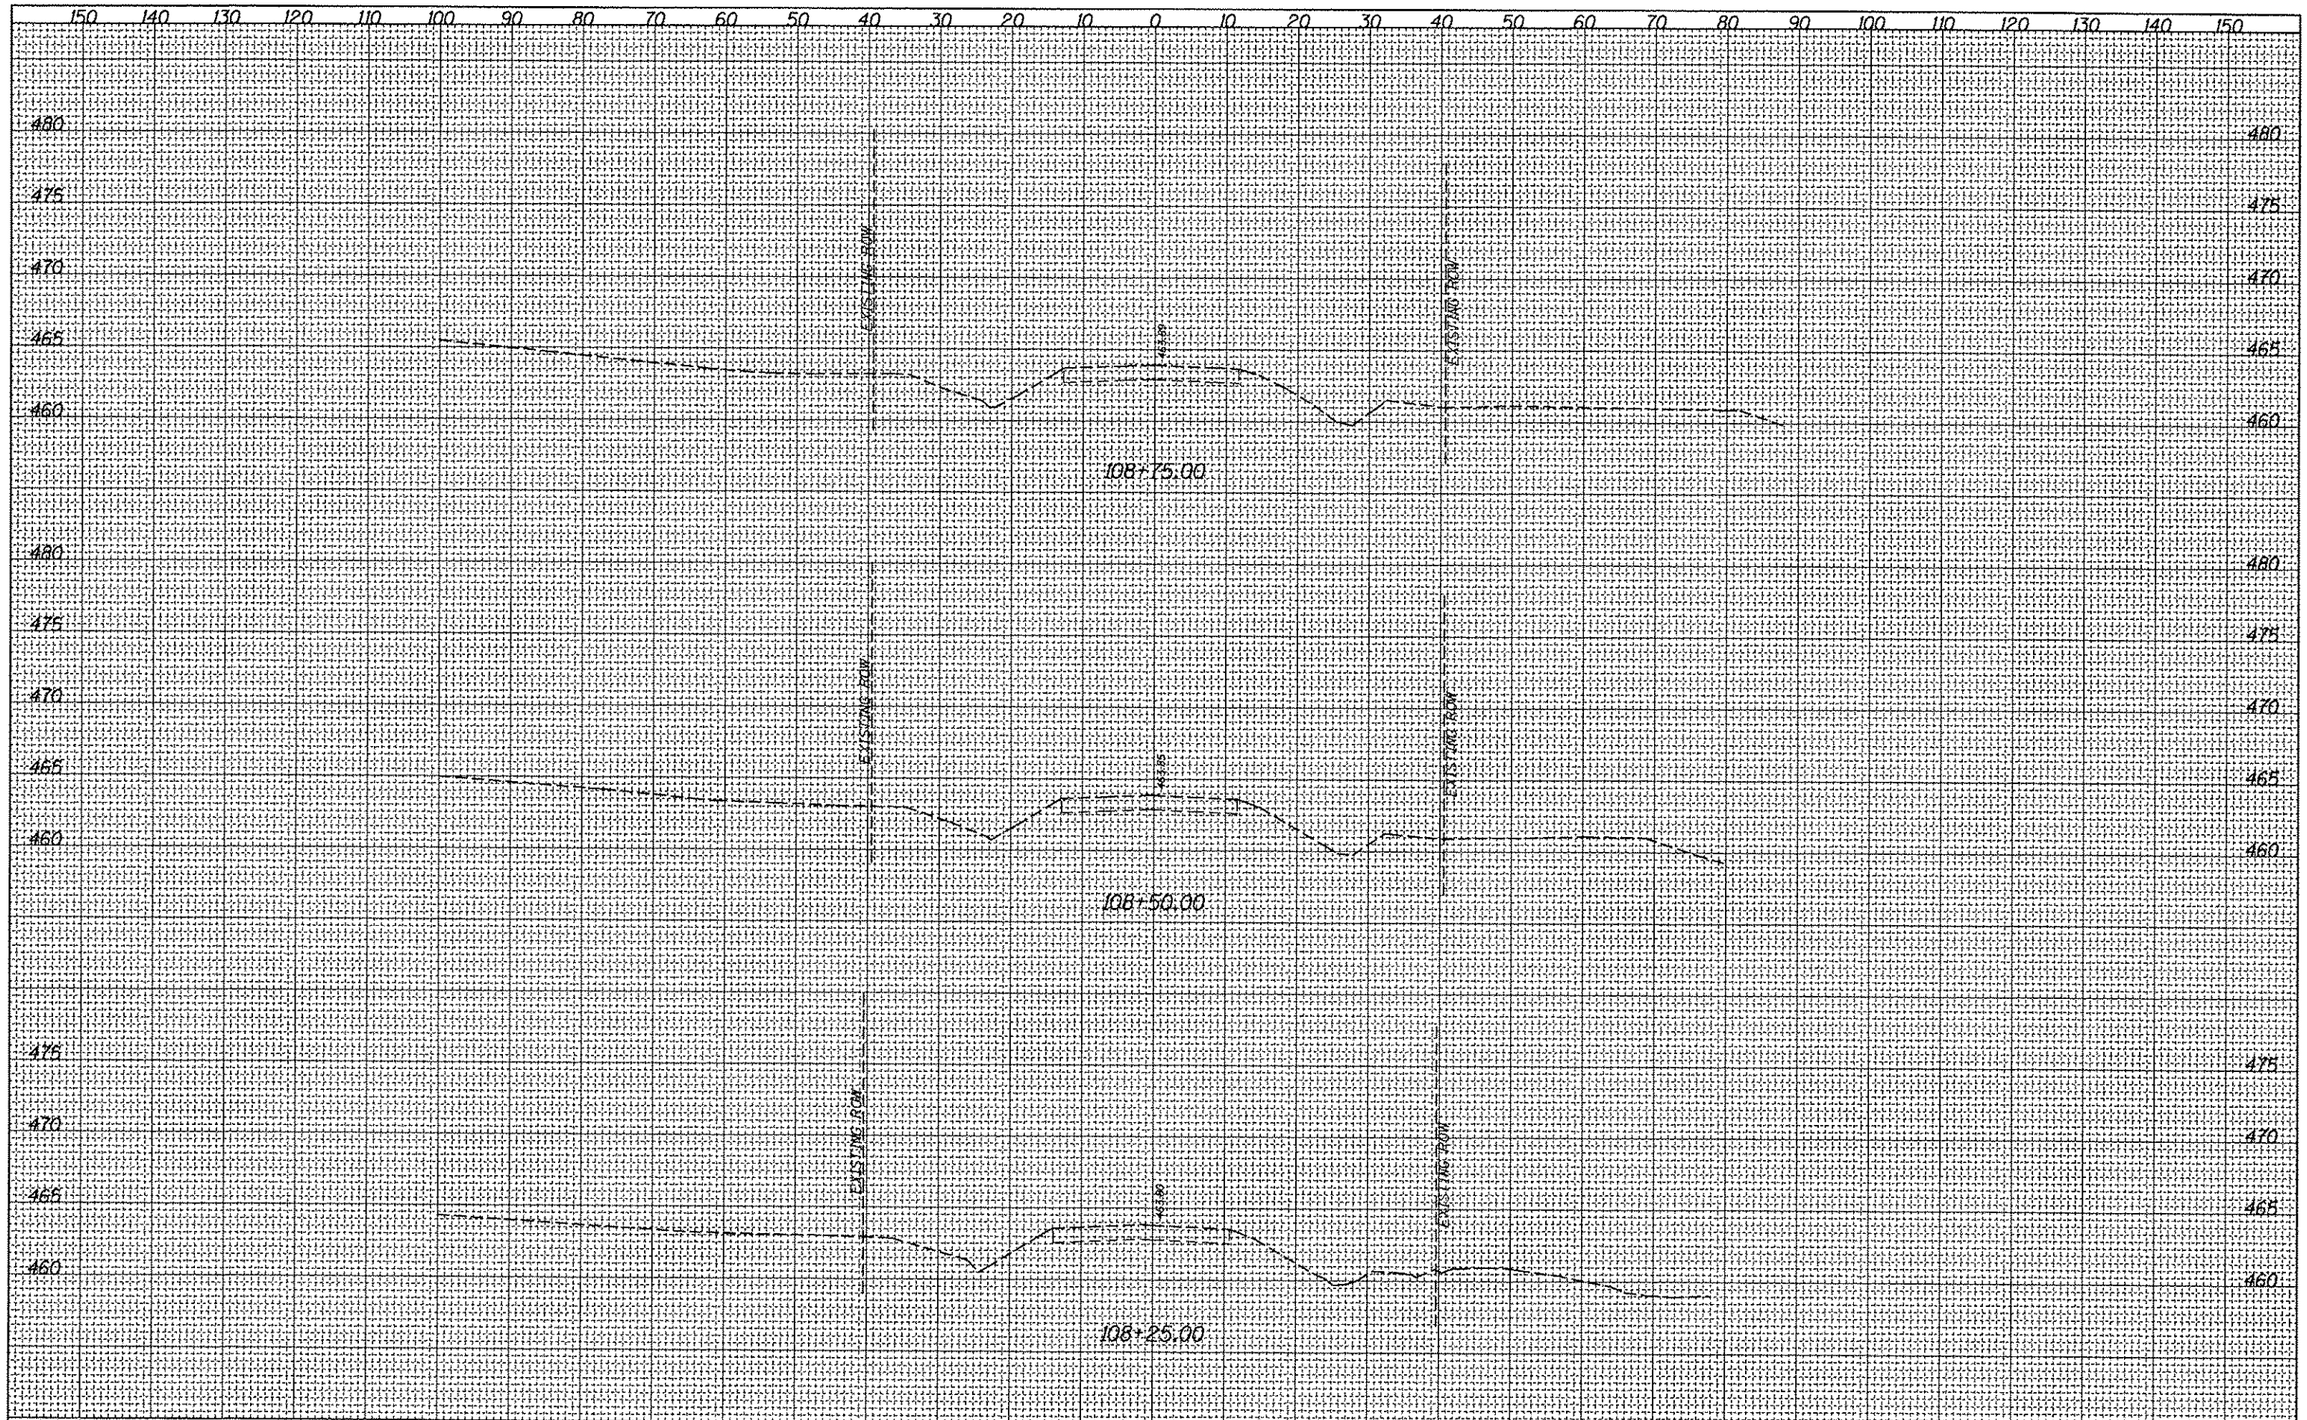

FILE NAME =
c:\pw_work\pwidot\bergmd\d0160087\D76D53-sht-xsaht5.dgn
Default

USER NAME = bergmd

DESIGNED -	REVISED -	
DRAWN -	REVISED -	
CHECKED -	REVISED -	
DATE -	REVISED -	

PLOT SCALE = 20.0000 ' / in.
PLOT DATE = 6/15/2012

STATE OF ILLINOIS
DEPARTMENT OF TRANSPORTATION

RUNAROUND CROSS SECTIONS

SCALE: | SHEET 16 OF 18 SHEETS | STA. 108+25.00 TO STA. 108+75.00

F.A.P. RTE.	SECTION	COUNTY	TOTAL SHEETS	SHEET NO.
327	21-1-1, 27-1	CLINTON	96	93

CONTRACT NO. 76D53

ILLINOIS FED. AID PROJECT