TYPICAL SECTION LEGEND

1. EXISTING HOT-MIX ASPHALT SHOULDER
2. EXISTING AGGREGATE SHOULDER
3. EXISTING HOT-MIX ASPHALT
4. EXISTING CURB AND GUTTER, TYPE B-6.24
5. EXISTING CURB AND GUTTER, TYPE B-6.06
6. EXISTING CONCRETE MEDIAN SURFACE
7. PROPOSED SUBBASE GRANULAR MATERIAL, TYPE A
8. PROPOSED HOT-MIX ASPHALT PAVEMENT (FULL DEPTH), 11 1/2"
9. PROPOSED AGGREGATE SHOULDERS, TYPE B
10. PROPOSED HOT-MIX ASPHALT SHOULDERS, 8"
11. PROPOSED HOT-MIX ASPHALT SURFACE COURSE, 2"
12. PROPOSED PIPE UNDERDRAIN, 4"
13. PROPOSED HMA SURFACE REMOVAL, 2"
14. PROPOSED COMPOST FURNISH AND PLACE, 2"
15. PROPOSED BITUMINOUS MATERIALS (PRIME COAT)
16. PROPOSED AGGREGATE (PRIME COAT)

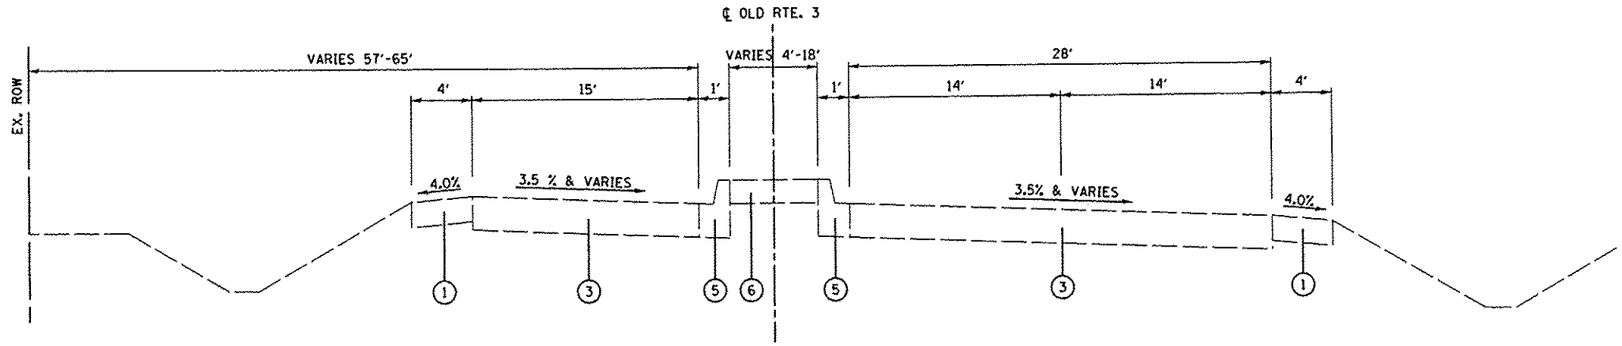

EXISTING OLD ROUTE 3

STA. 43+33.13 TO STA. 44+83.14

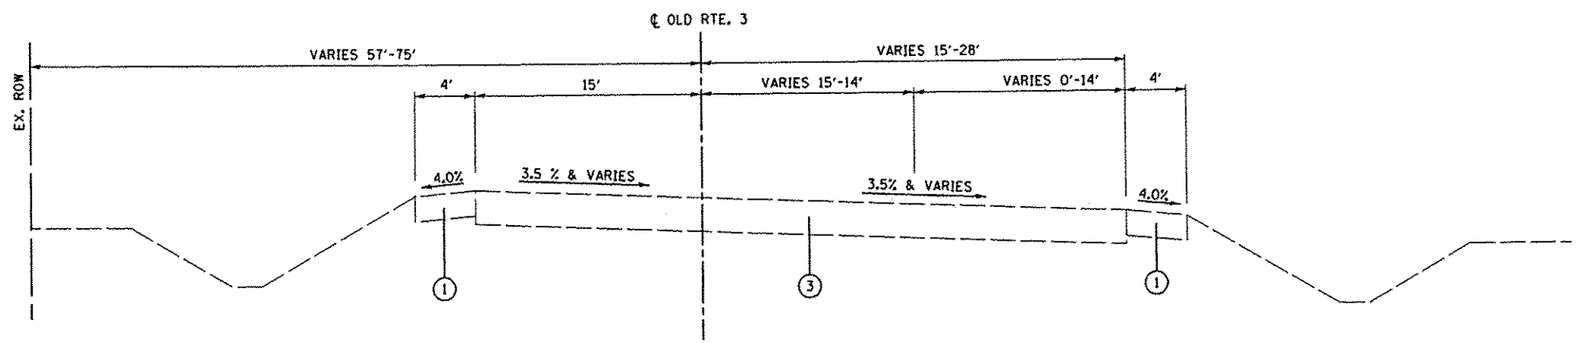

EXISTING OLD ROUTE 3

STA. 41+00.00 TO STA. 43+33.13

FILE NAME = 0810008-sht-typical.dgn	USER NAME = default	DESIGNED -	REVISED -
	PLOT TIME = 1:52:02 PM	DRAWN -	REVISED -
	PLOT SCALE = 100.0000 ' / IN.	CHECKED -	REVISED -
	PLOT DATE = 7/18/2012	DATE -	REVISED -

STATE OF ILLINOIS
DEPARTMENT OF TRANSPORTATION

EXISTING TYPICAL SECTIONS

SCALE: NTS | SHEET 01 OF 04 SHEETS | STA. | TO STA.

F.A.U RTE.	SECTION	COUNTY	TOTAL SHEETS	SHEET NO.
9300	10-00048-01-PV	MONROE	33	05
		CONTRACT NO. 97505		
	ILLINOIS FED. AID PROJECT			