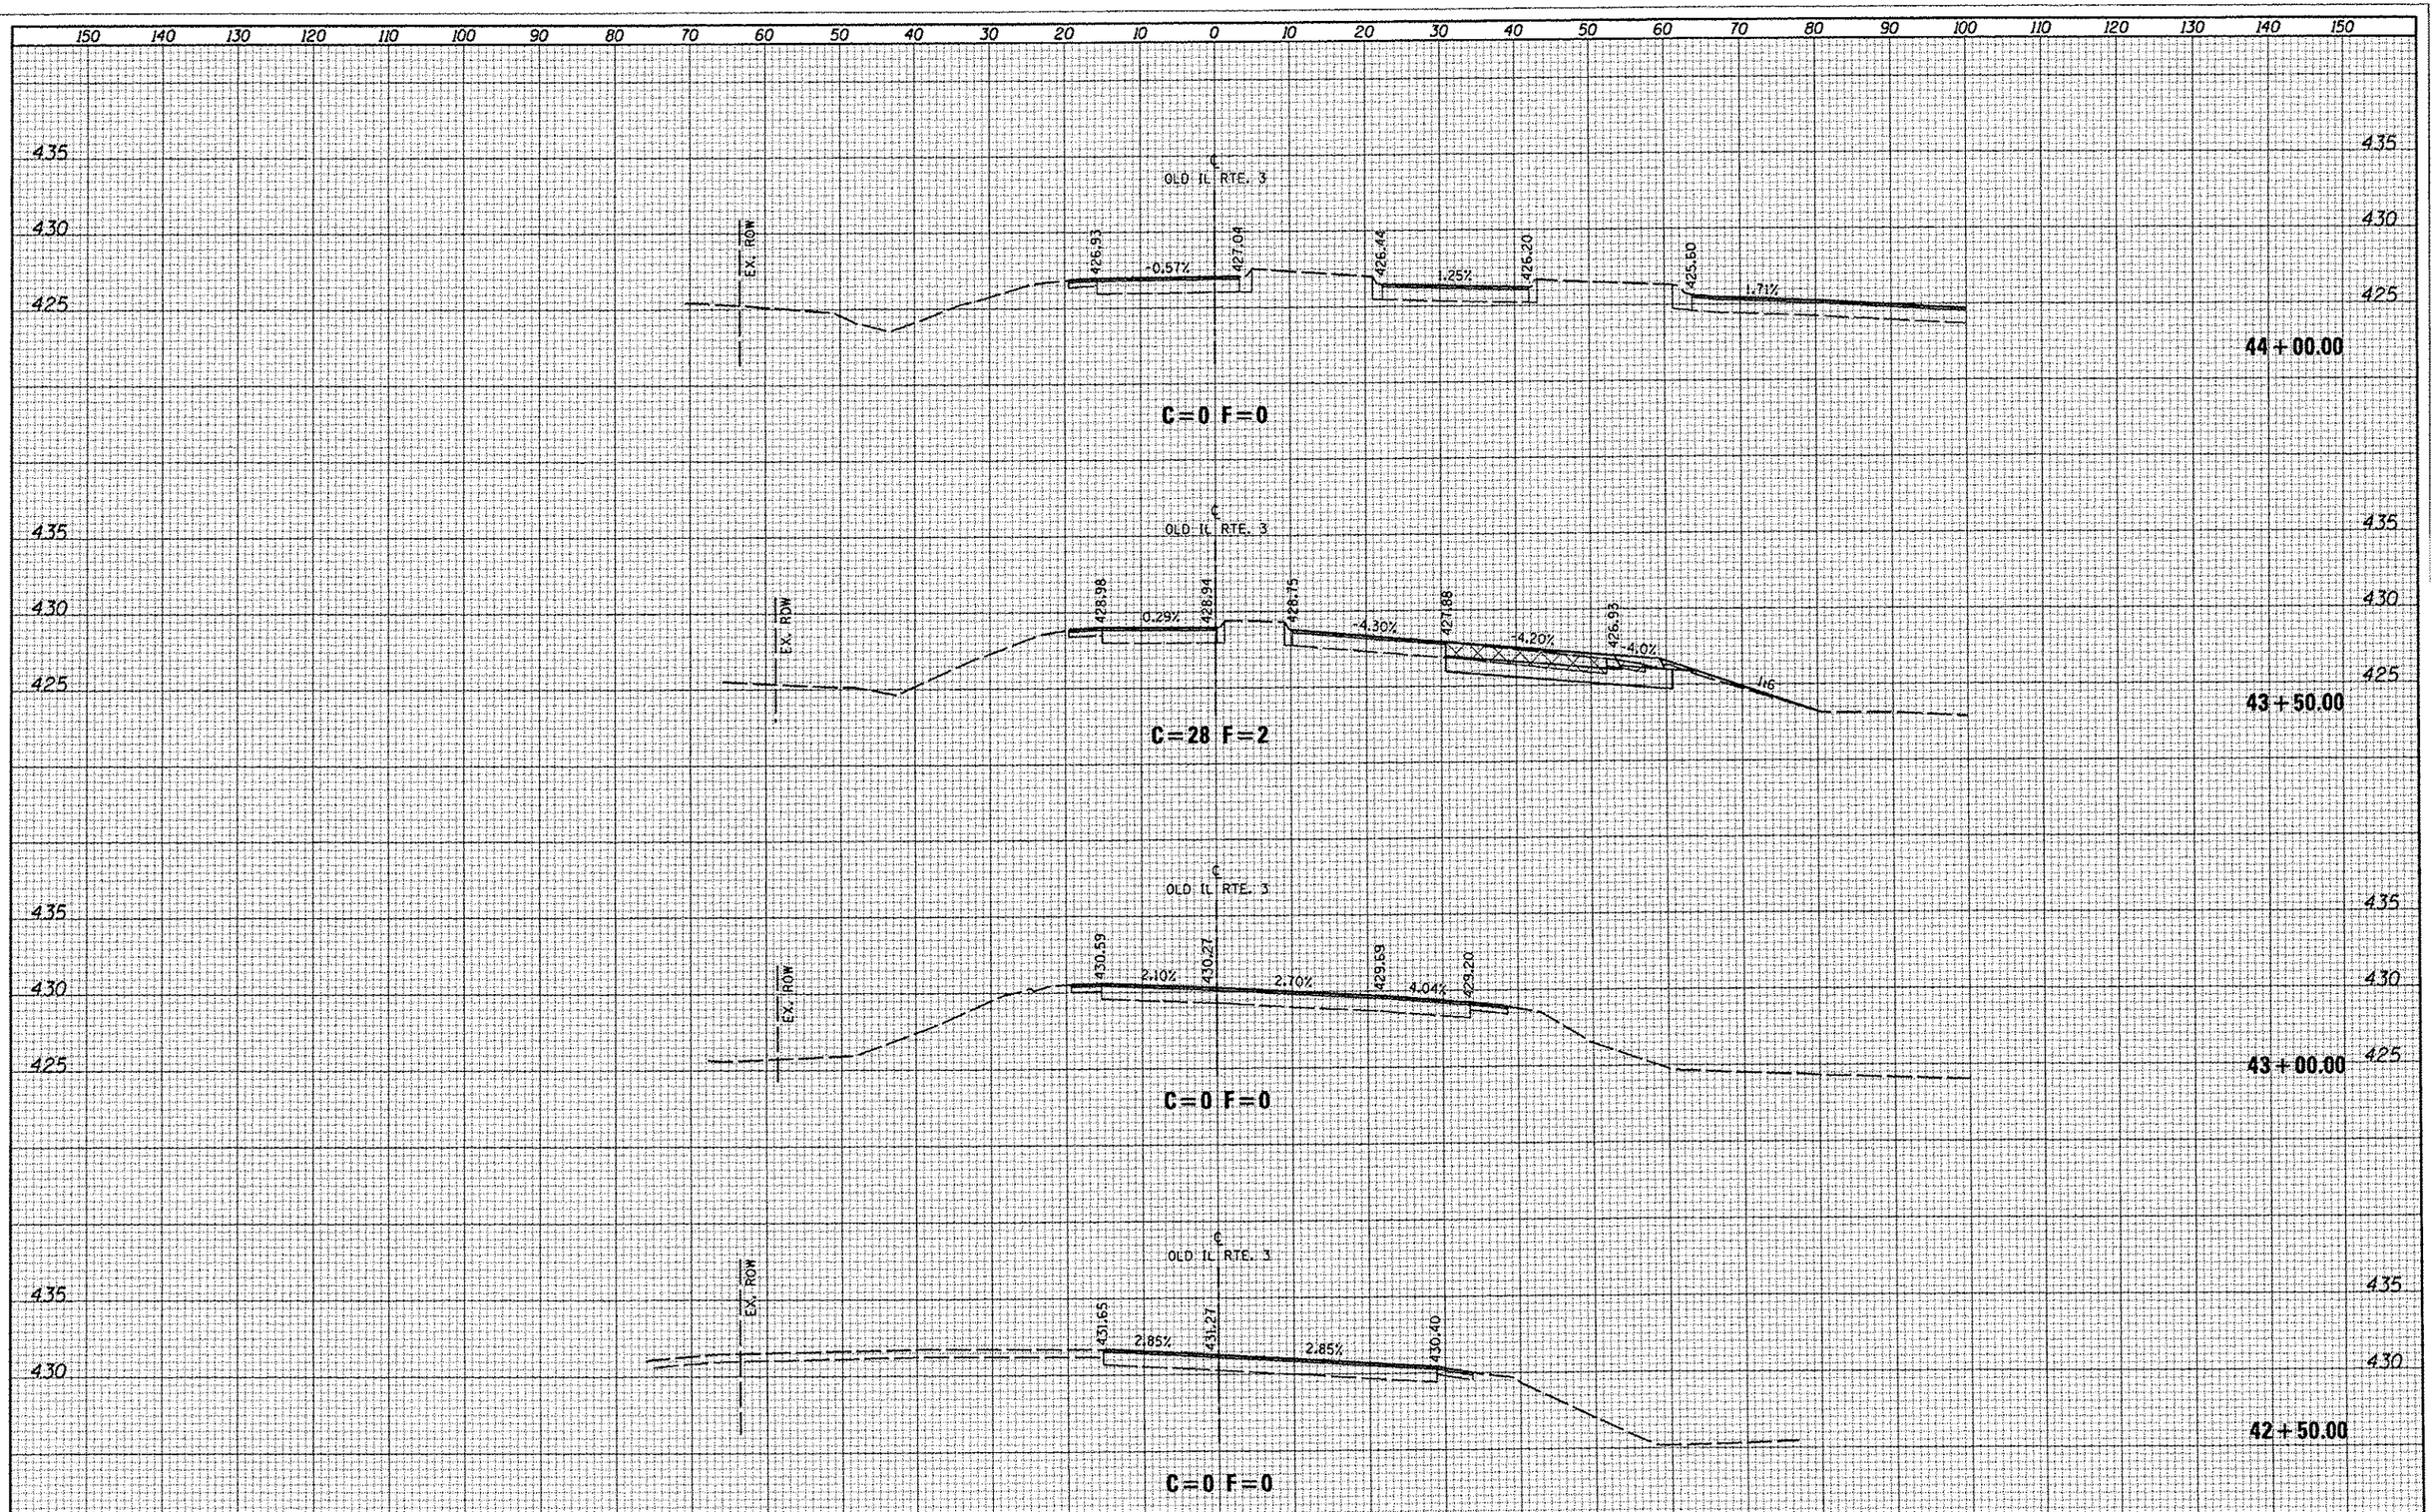

FILE NAME = D810026-sht-xs-rte3.dgn	USER NAME = default	DESIGNED -	REVISED -
	PLOT TIME = 4:06:55 PM	DRAWN -	REVISED -
	PLOT SCALE = 20.0000 ' / IN.	CHECKED -	REVISED -
	PLOT DATE = 7/17/2012	DATE -	REVISED -

STATE OF ILLINOIS
DEPARTMENT OF TRANSPORTATION

OLD ROUTE 3
CROSS SECTION SHEETS

SCALE: 1"=10' | SHEET 02 OF 03 SHEETS | STA. 42+50.00 TO STA. 44+00.00

F.A.U RTE.	SECTION	COUNTY	TOTAL SHEETS	SHEET NO.
9300	10-00048-01-PV	MONROE	33	30
		CONTRACT NO. 97505		
		ILLINOIS FED. AID PROJECT		

FINAL SURVEY — NOTE BOOK NO. — SURVEYED / PLOTTED / TEMPLATE / AREAS / AREAS CHECKED — BY — DATE

ORIGINAL SURVEY — NOTE BOOK NO. — SURVEYED / PLOTTED / TEMPLATE / AREAS / AREAS CHECKED — BY — DATE