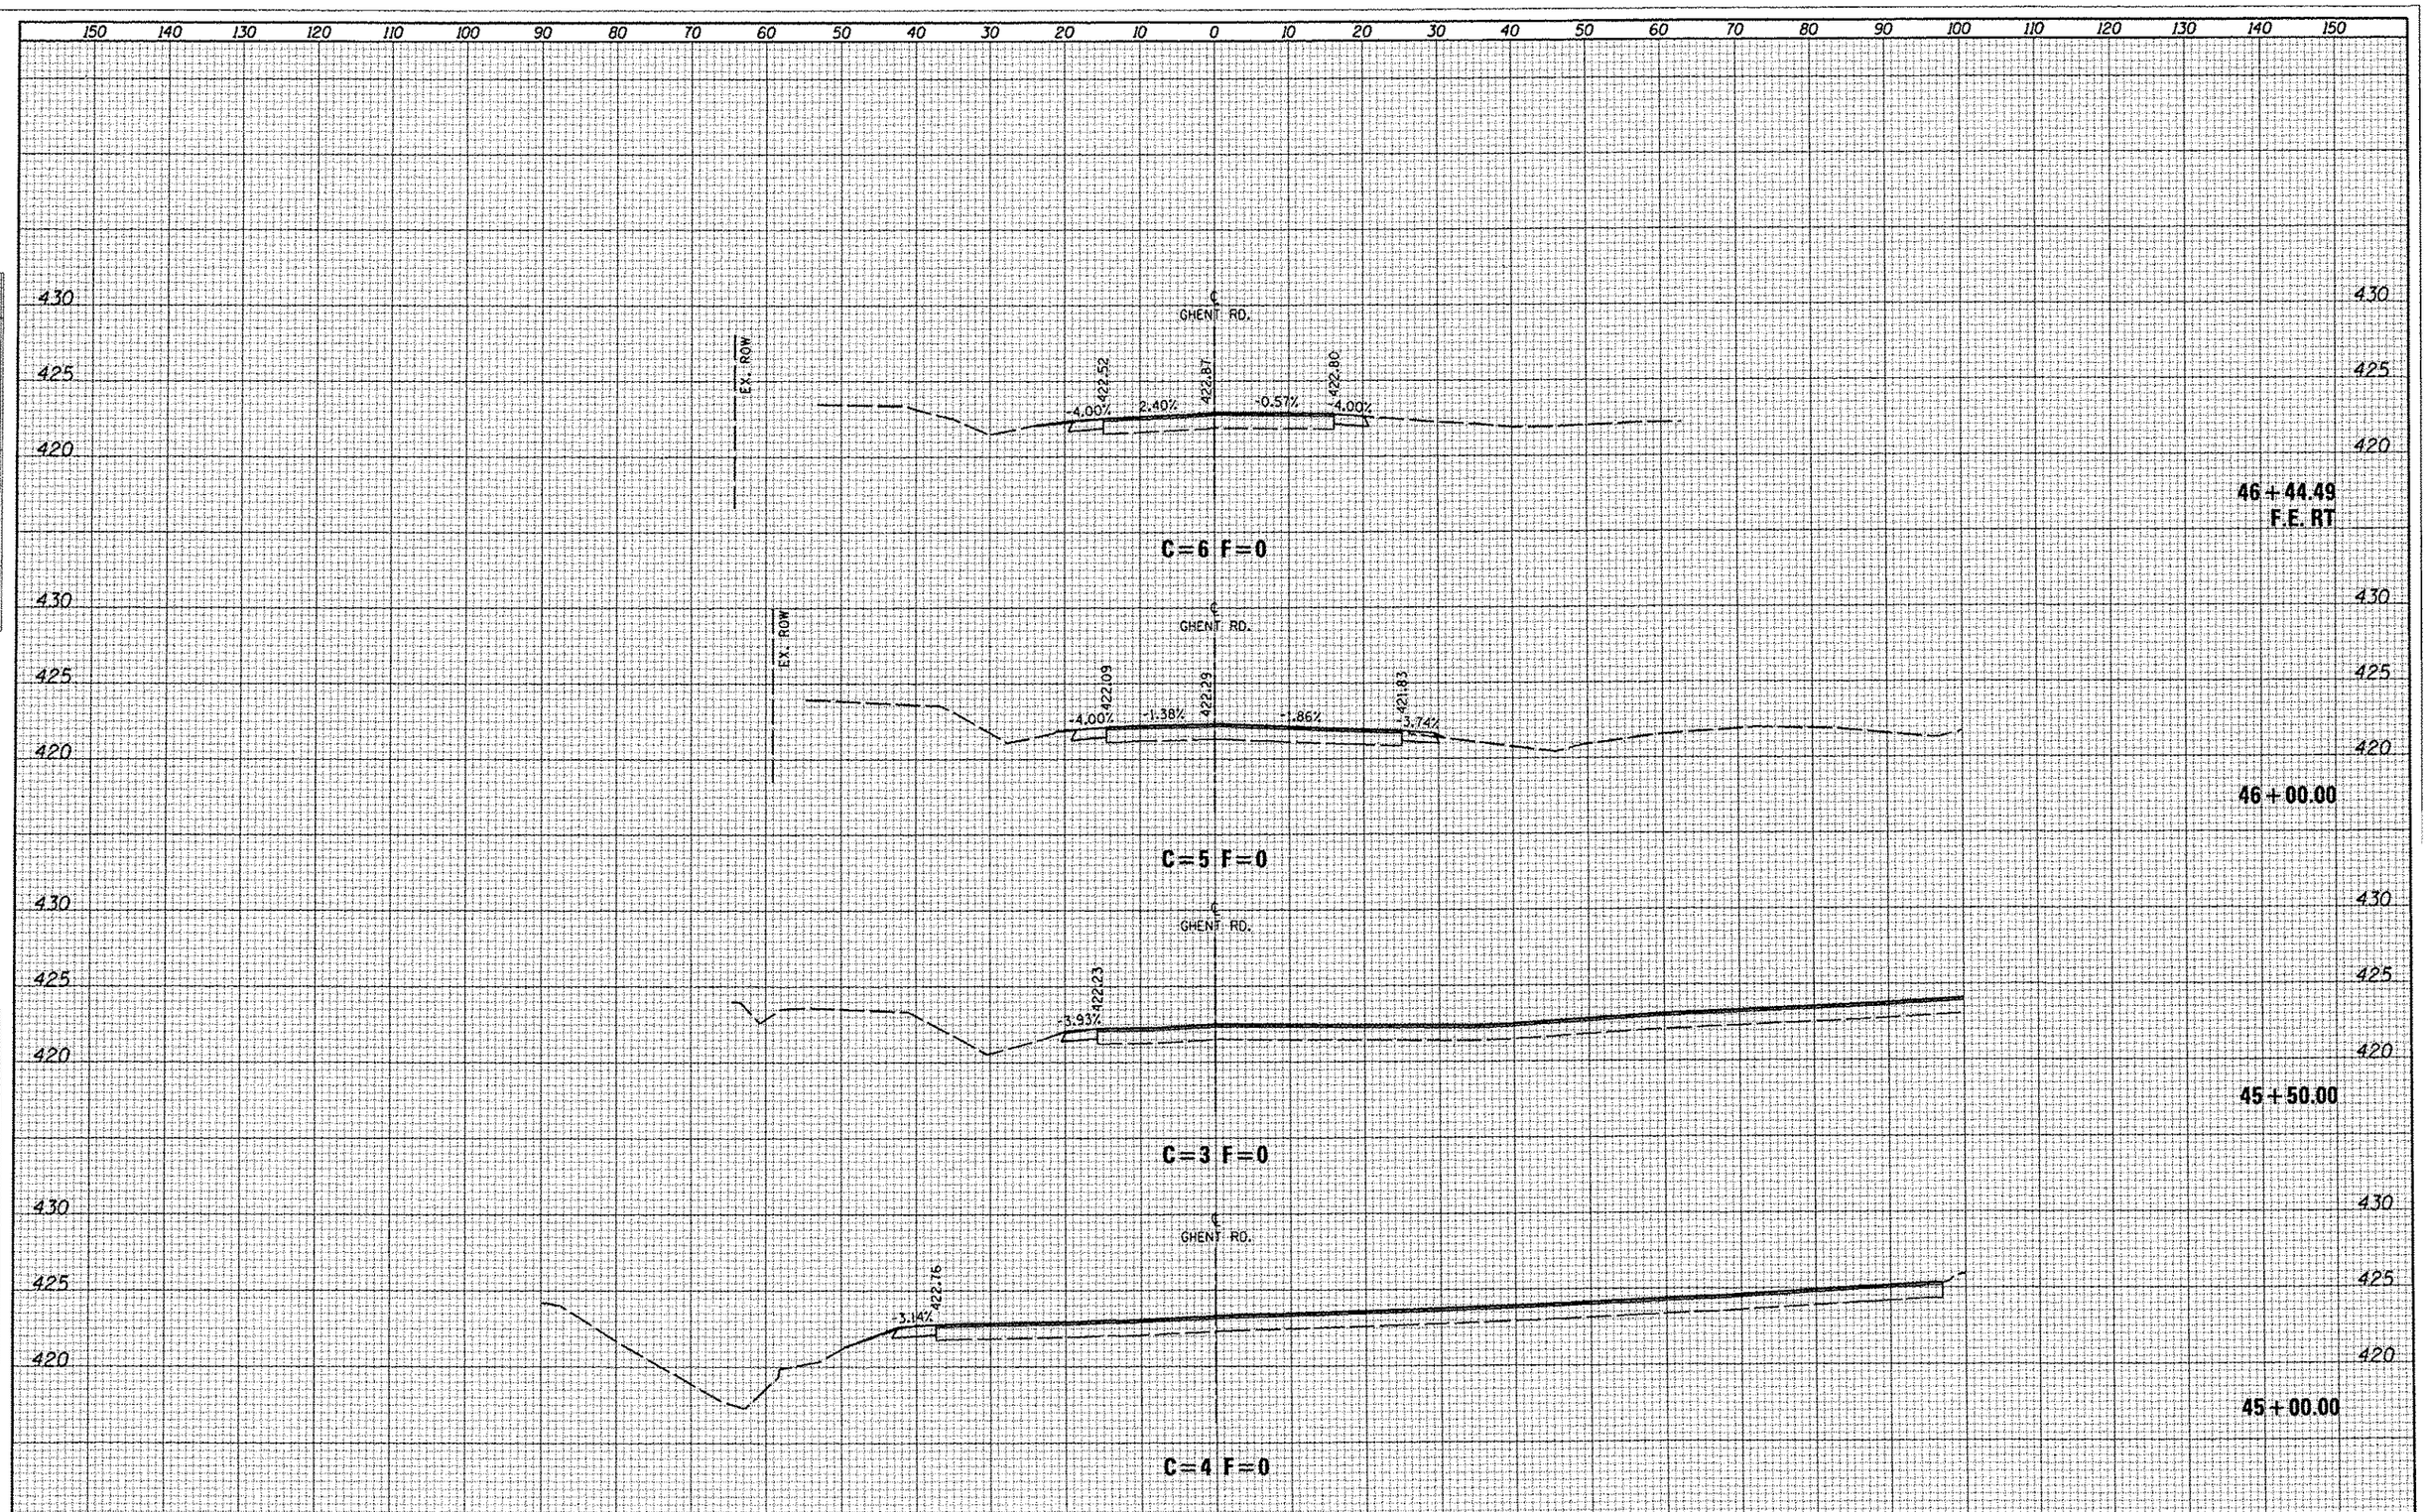

FILE NAME =	USER NAME = default	DESIGNED -	REVISED -
D810006-sht-xs-ghent.dgn	PLOT TIME = 4:04:17 PM	DRAWN -	REVISED -
	PLOT SCALE = 20.0000 ' / IN.	CHECKED -	REVISED -
	PLOT DATE = 7/17/2012	DATE -	REVISED -

STATE OF ILLINOIS
DEPARTMENT OF TRANSPORTATION

GHENT ROAD
CROSS SECTION SHEETS

SCALE: 1"=10' | SHEET 01 OF 02 SHEETS | STA. 45+00.00 TO STA. 46+44.49

F.A.U RTE.	SECTION	COUNTY	TOTAL SHEETS	SHEET NO.
9300	10-00048-01-PV	MONROE	33	32

CONTRACT NO. 97505

ILLINOIS FED. AID PROJECT

ORIGINAL SURVEY	BY	DATE
SURVEYED		
PLOTTED		
TEMPLATE		
AREAS		
AREAS CHECKED		
NOTE BOOK		
NO.		

FINAL SURVEY	BY	DATE
SURVEYED		
PLOTTED		
TEMPLATE		
AREAS		
AREAS CHECKED		
NOTE BOOK		
NO.		