F.A.I. RTE.	SECTION	COUNTY	TOTAL SHEETS	SHEET NO.
90/94	*	COOK	312	43
STA. 4432+00		TO STA. 4456+00		
FED. ROAD DIST. NO. 1	ILLINOIS	FED. AID PROJECT		
60A62	* (1919.15, 2021-922 PT1 & PT2) R-1			

PLAN | SURVEYED | BY | DATE
NOTE BOOK | ALIGNMENT CHECKED
NO. | RT. OF WAY CHECKED
PROJECT FILE NAME

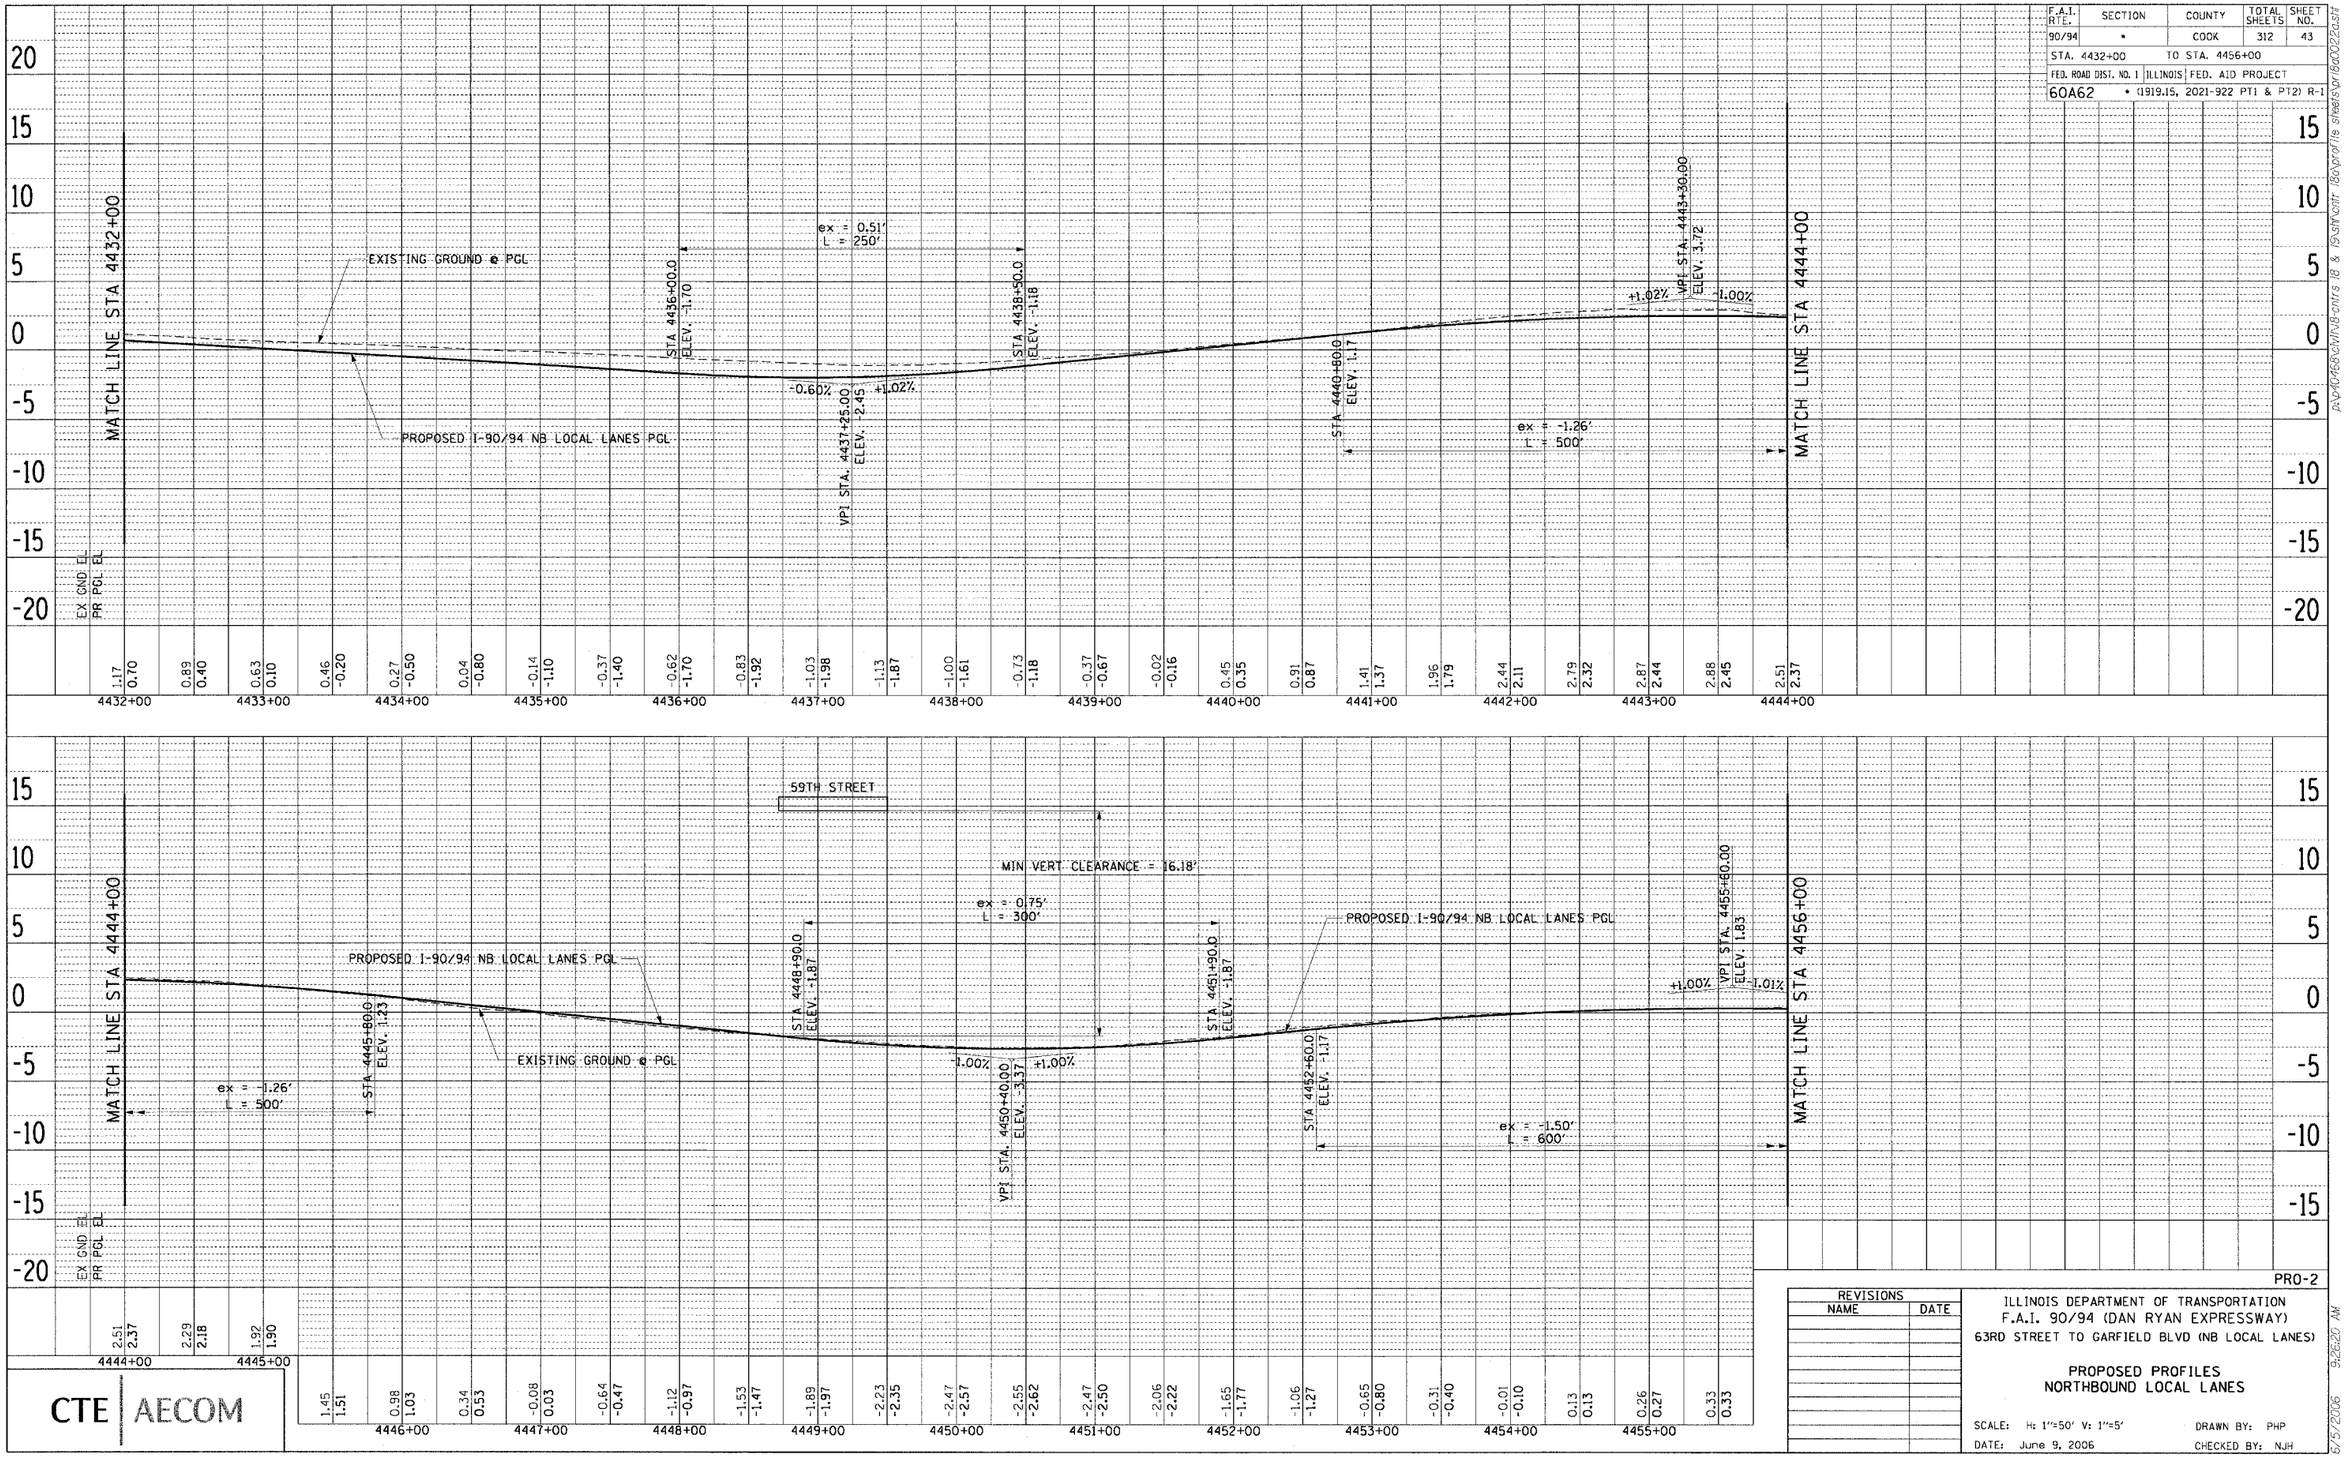

CTE | AECOM

PRO-2

REVISIONS NAME	DATE

ILLINOIS DEPARTMENT OF TRANSPORTATION
F.A.I. 90/94 (DAN RYAN EXPRESSWAY)
63RD STREET TO GARFIELD BLVD (NB LOCAL LANES)

PROPOSED PROFILES
NORTHBOUND LOCAL LANES

SCALE: H: 1"=50' V: 1"=5' | DRAWN BY: PHP
DATE: June 9, 2006 | CHECKED BY: NJH

9:26:20 AM 6/5/2006

P:\p60A62\civil\18-cmt-s 18 & 19\dft\cltr 180\profile sheets\pr180d0022a.dft