F.A.I. RTE.	SECTION	COUNTY	TOTAL SHEETS	SHEET NO.
90/94	*	COOK	312	45

STA. 6056+35.37 TO STA. 6068+32.93

FED. ROAD DIST. NO. 1 | ILLINOIS | FED. AID PROJECT

60A62 * (1919.15, 2021-922 PT1 & PT2) R-1

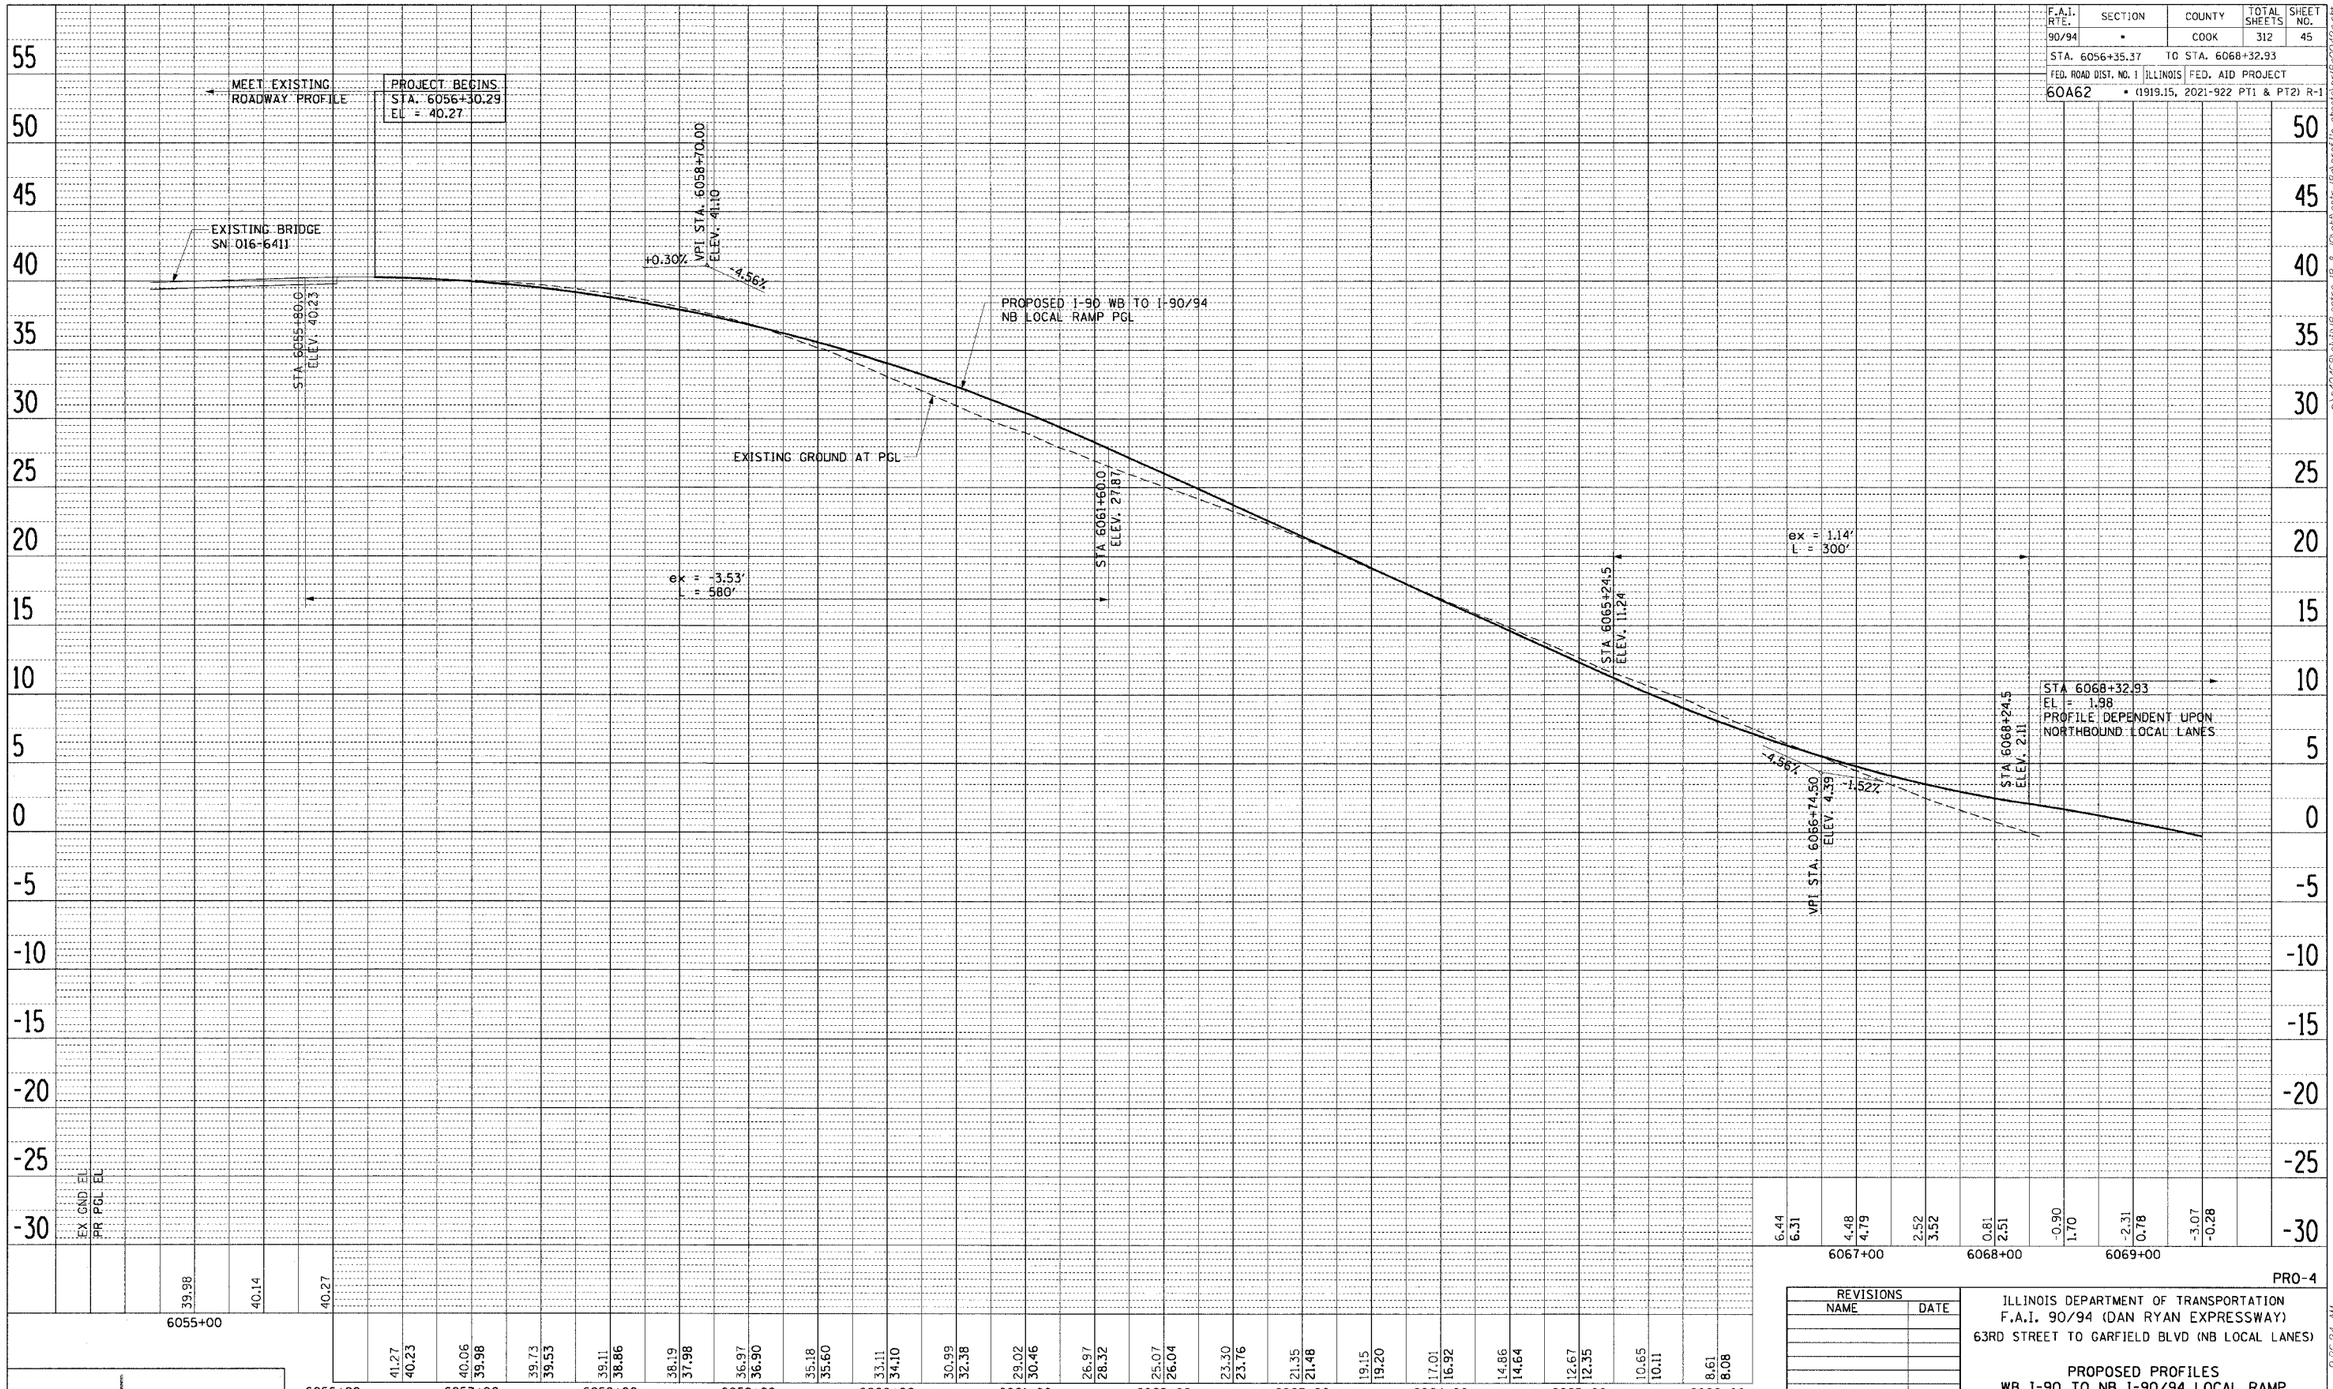

PRO-4

REVISIONS	
NAME	DATE

ILLINOIS DEPARTMENT OF TRANSPORTATION
F.A.I. 90/94 (DAN RYAN EXPRESSWAY)
63RD STREET TO GARFIELD BLVD (NB LOCAL LANES)

PROPOSED PROFILES
WB I-90 TO NB I-90/94 LOCAL RAMP

SCALE: V: 1"=50' H: 1"=5'
DRAWN BY: PHP
DATE: June 9, 2006
CHECKED BY: NJH

CTE | AECOM

6/5/2006 9:26:24 AM