ORIGINAL SURVEY		BY	DATE
NOTE BOOK	SURVEYED		
	PLOTTED		
	TEMPLATE		
	AREAS		
NO.	AREAS CHECKED		

FINAL SURVEY		BY	DATE
NOTE BOOK	SURVEYED		
	PLOTTED		
	TEMPLATE		
	AREAS		
NO.	AREAS CHECKED		

CTE | AECOM

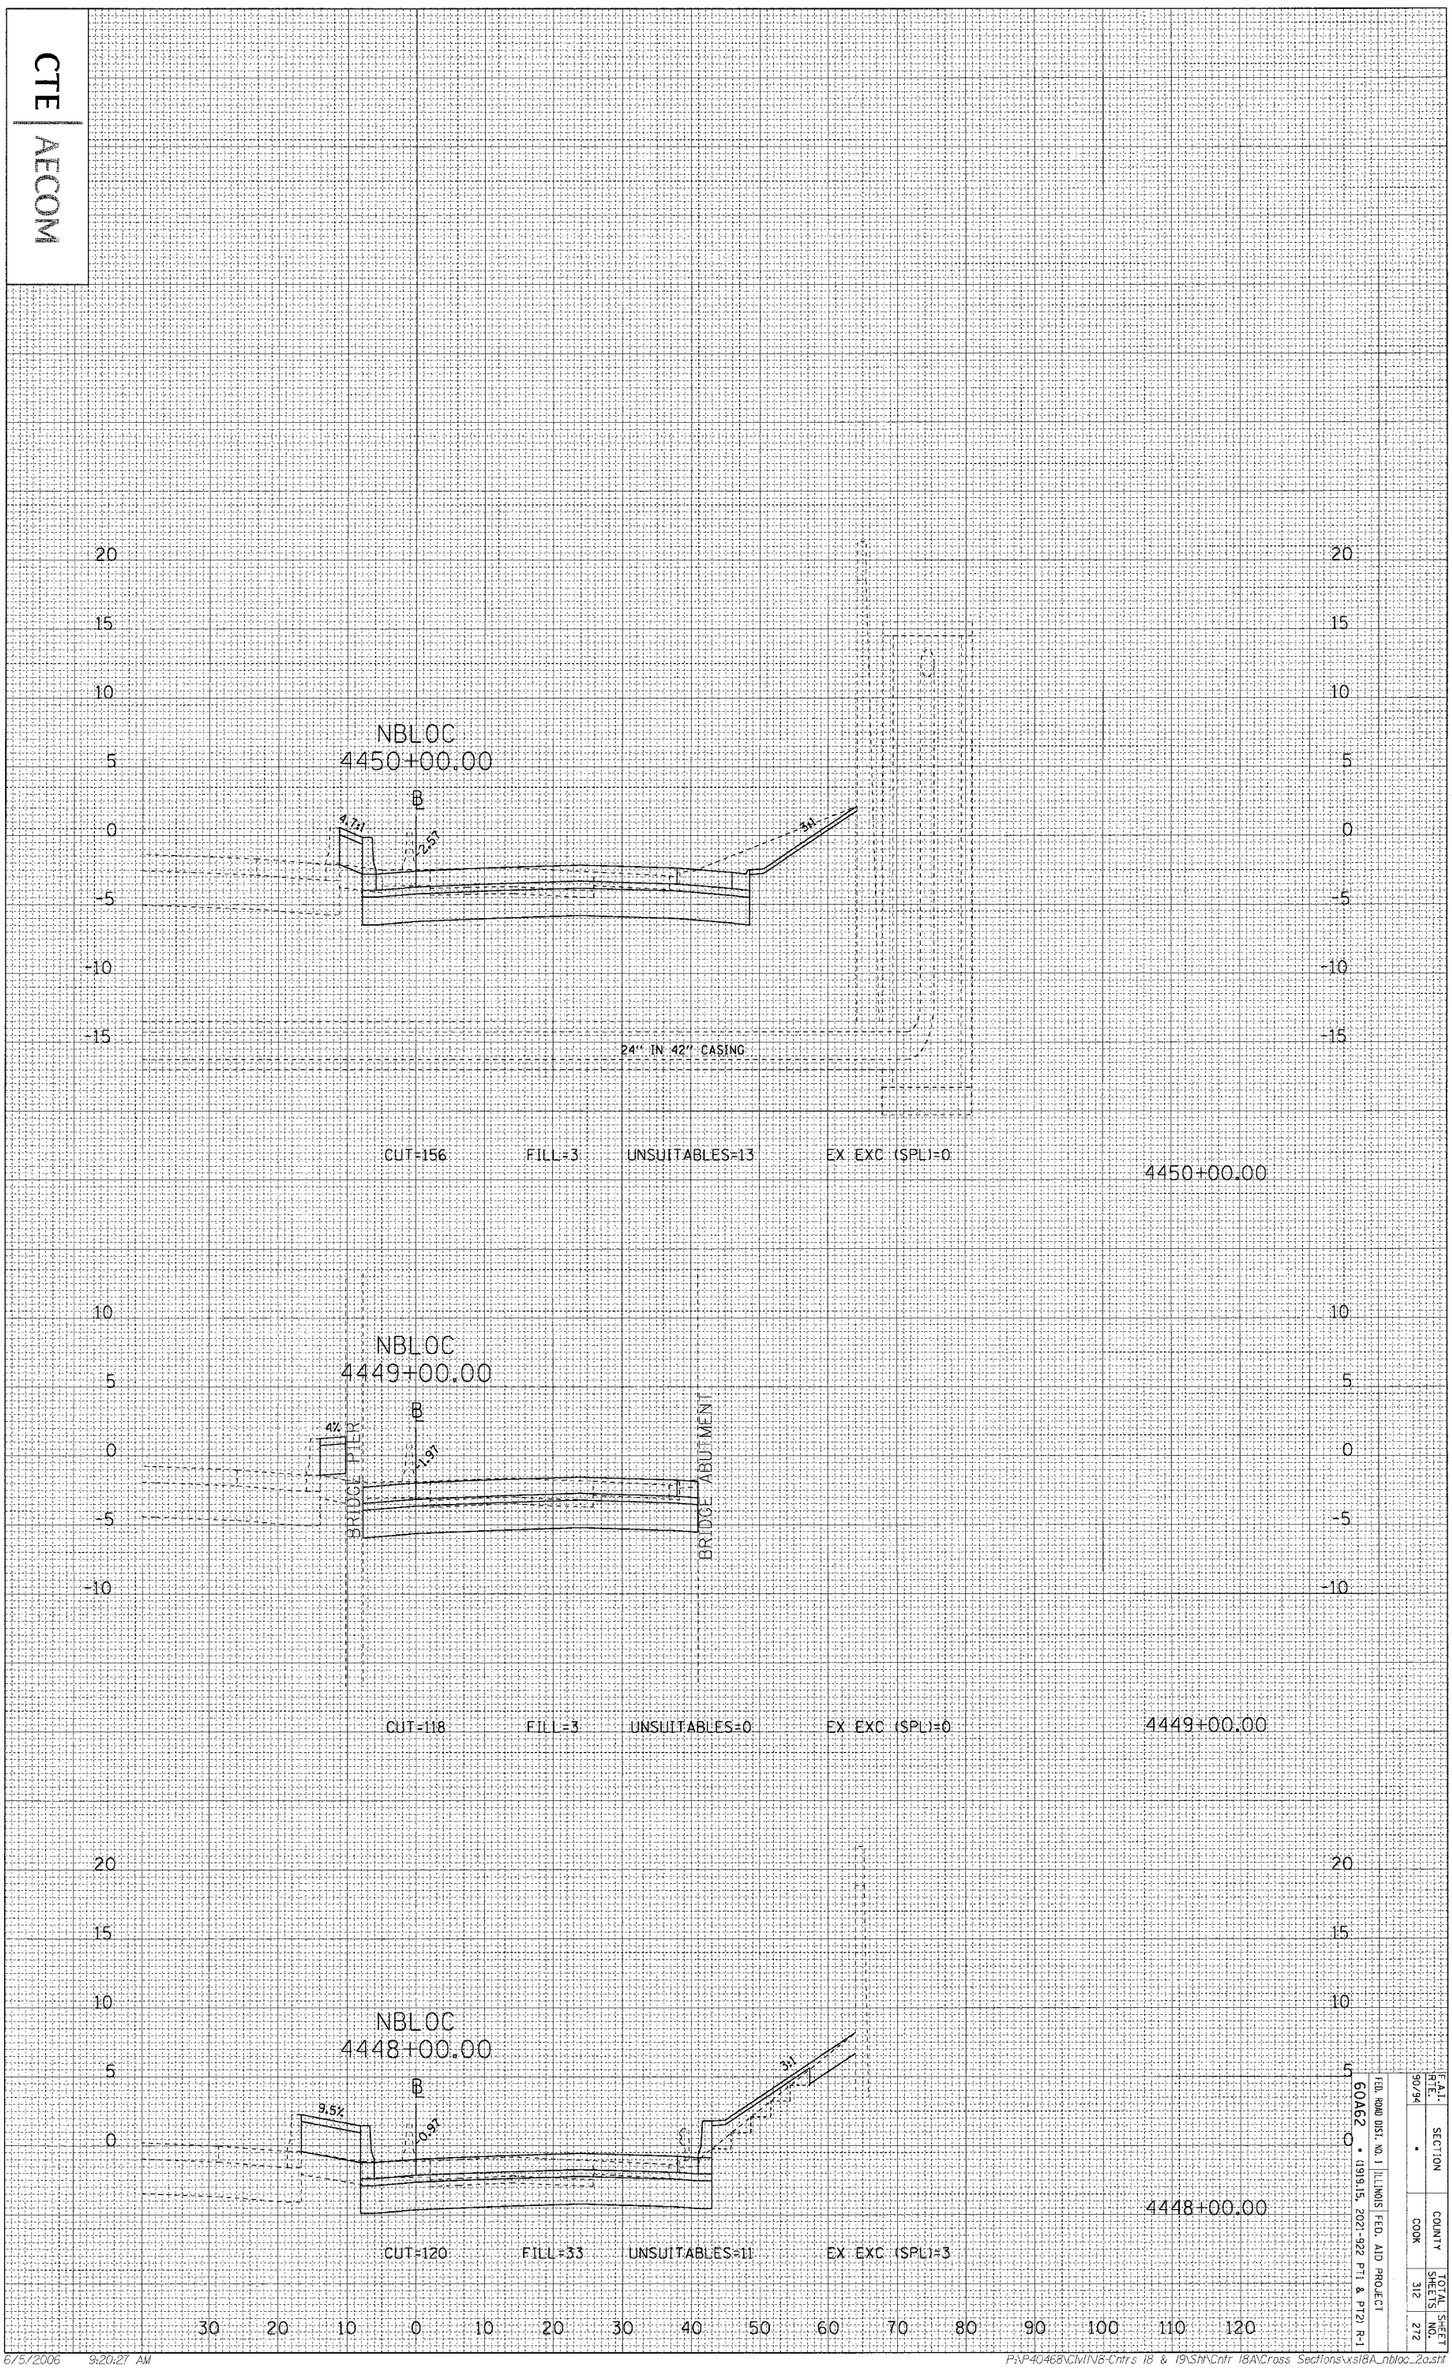

F.A.I. RTE.	SECTION	COUNTY	TOTAL SHEETS	SHEET NO.
90/94	*	COOK	312	272

FED. ROAD DIST. NO. 1 ILLINOIS FED. AID PROJECT
60A62 * (1919.15, 2021-922 PT1 & PT2) R-1

NB DAN RYAN LOCAL LANES - 63RD STREET TO GARFIELD BLVD

6/5/2006 9:20:27 AM

P:\P40468\Civil\B-Cntrs 18 & 19\Sht\Cntr 18A\Cross Sections\xs18A_nbloc_2a.sht