F.A.I. RTE.	SECTION	COUNTY	TOTAL SHEETS	SHEET NO.
94	*	COOK		300
STA.	TO STA.			
FED. ROAD DIST. NO.	ILLINOIS	FED. AID PROJECT		

* - PENDING I.D.O.T. PROGRAMMING

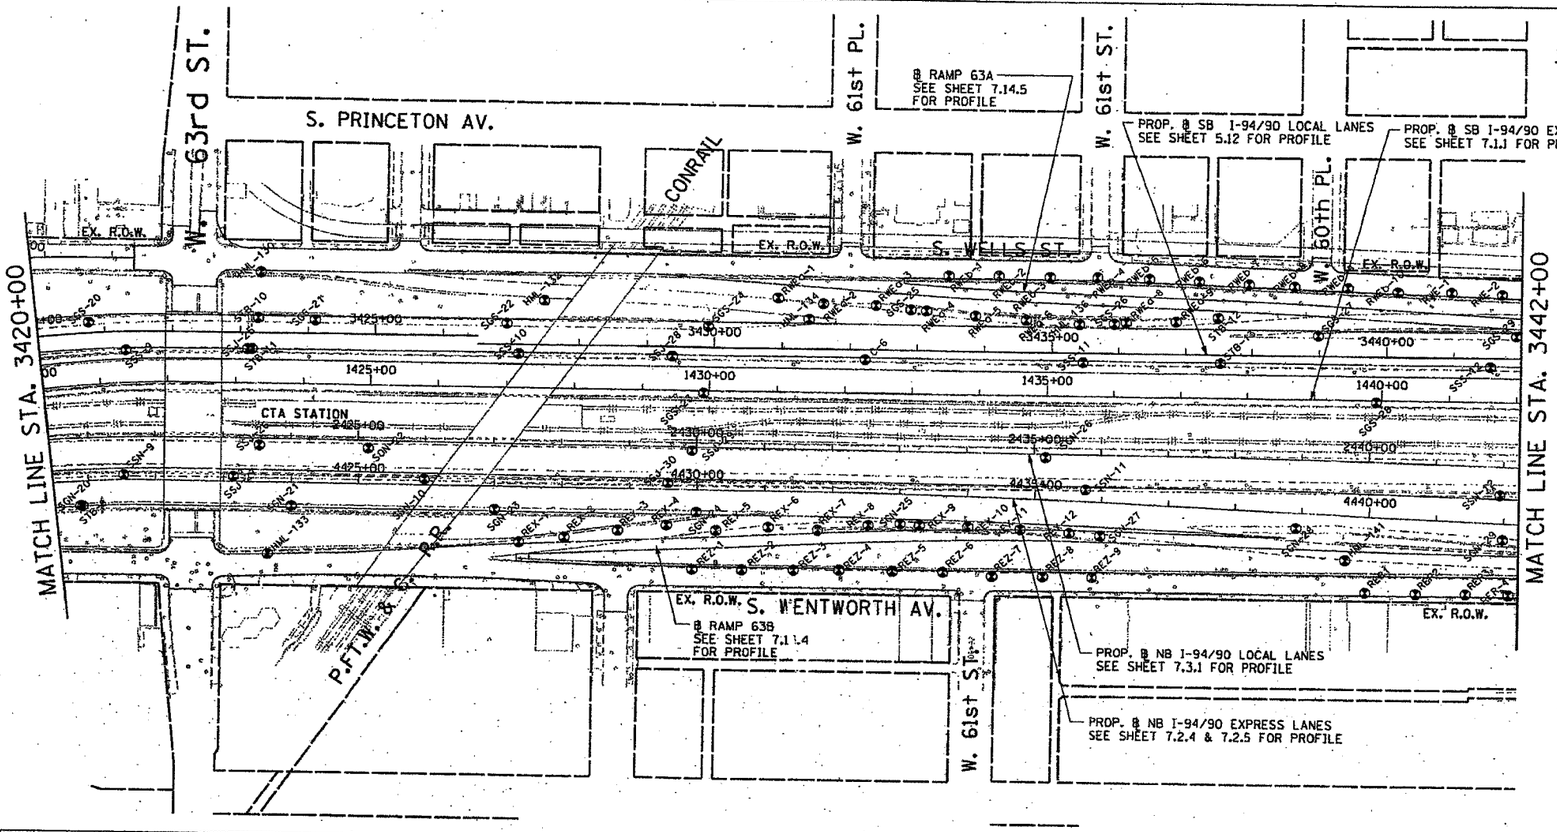

LEGEND FOR BORINGS

- ⊕ HML : HIGH MAST LIGHT POLE
- REO : RETAINING WALL, EAST SIDE, WALL-O
- REW : RETAINING WALL, EAST SIDE, WALL-W
- RWC : RETAINING WALL, WEST SIDE, WALL-C
- RWL : RETAINING WALL, WEST SIDE, WALL-L
- SIA : RETAINING WALL, INTERCHANGE, WALL IA
- SSN : STORM SEWER, NORTHBOUND
- SSS : STORM SEWER, SOUTHBOUND
- SSJ : STORM SEWER, JACKING
- STB : SIGN STRUCTURE
- SSB : BRIDGE
- SEW.SWW : BRIDGE
- SGN : SUBGRADE, NORTHBOUND
- SGS : SUBGRADE, SOUTHBOUND
- BRN : 47th ST. RAMP
- C : CORING

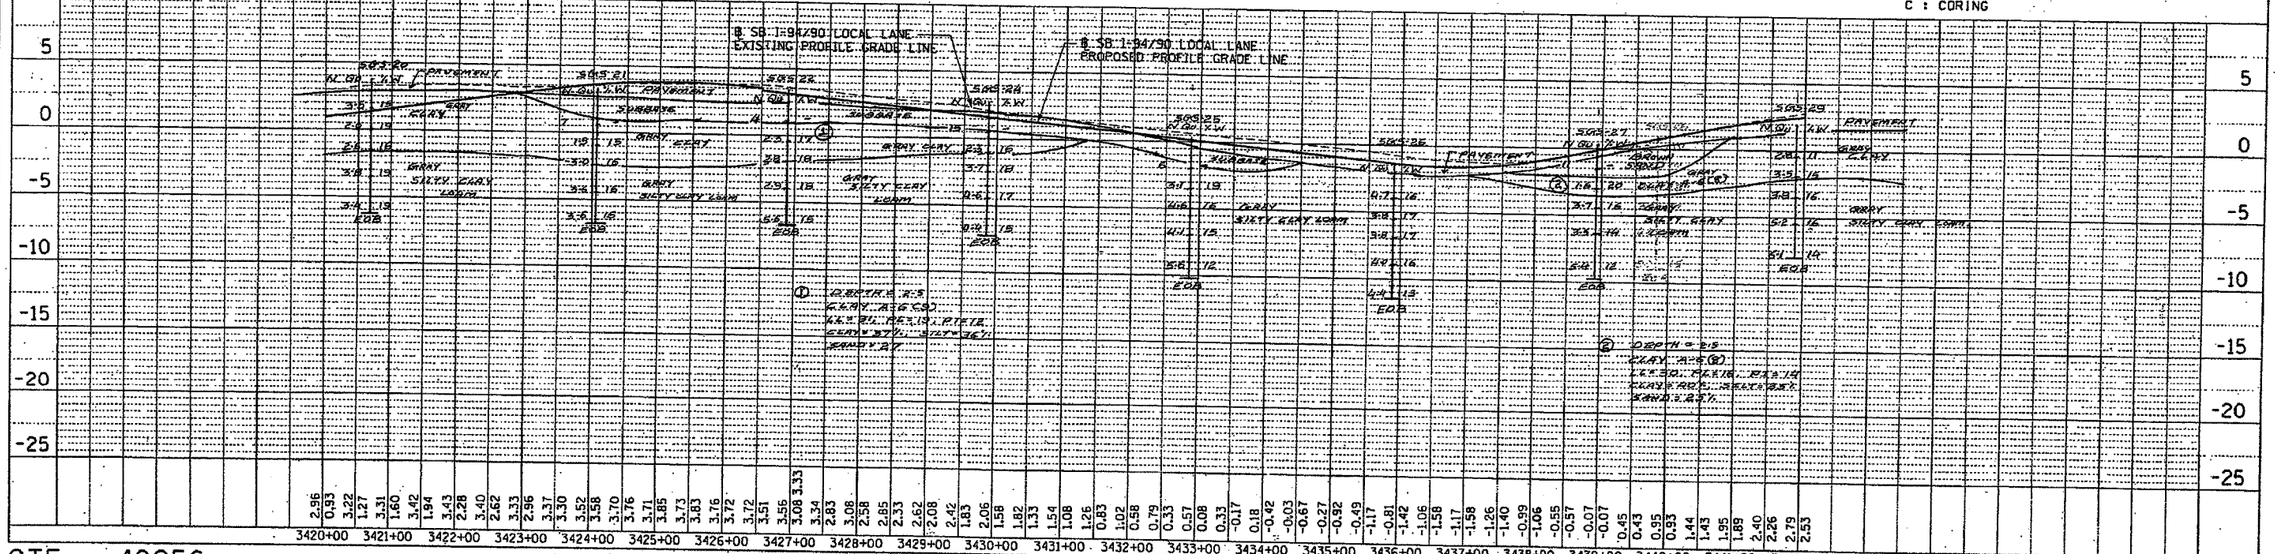

CTE 40256

DAN RYAN PLAN AND SB I-94/90 LOCAL LANES PROFILE

SCALE: HORIZ. 1"=100' VERT. 1"=5'

EXHIBIT NO. 5.12

PLAN: SURVEYED / PLOTTED / PLANIMETRY CHECKED / R.O.W. CHECKED / UTILITIES CHECKED / STRUCTURE DETAILS CHKD / NOTE BOOK NO. / DATE / BY

PROFILE: SURVEYED / PLOTTED / GRADES CHECKED / STRUCTURE DETAILS CHKD / NOTE BOOK NO. / DATE / BY

m:\p40468\civil\02-dgn\sht\soilprofile\468exh05_12.sht
11/12/2003