F.A.I. RTE.	SECTION	COUNTY	TOTAL SHEETS	SHEET NO.
94	*	COOK		7147
STA.		TO STA.		
FED. ROAD DIST. NO.	ILLINOIS	FED. AID PROJECT		

* - PENDING I.D.O.T. PROGRAMMING

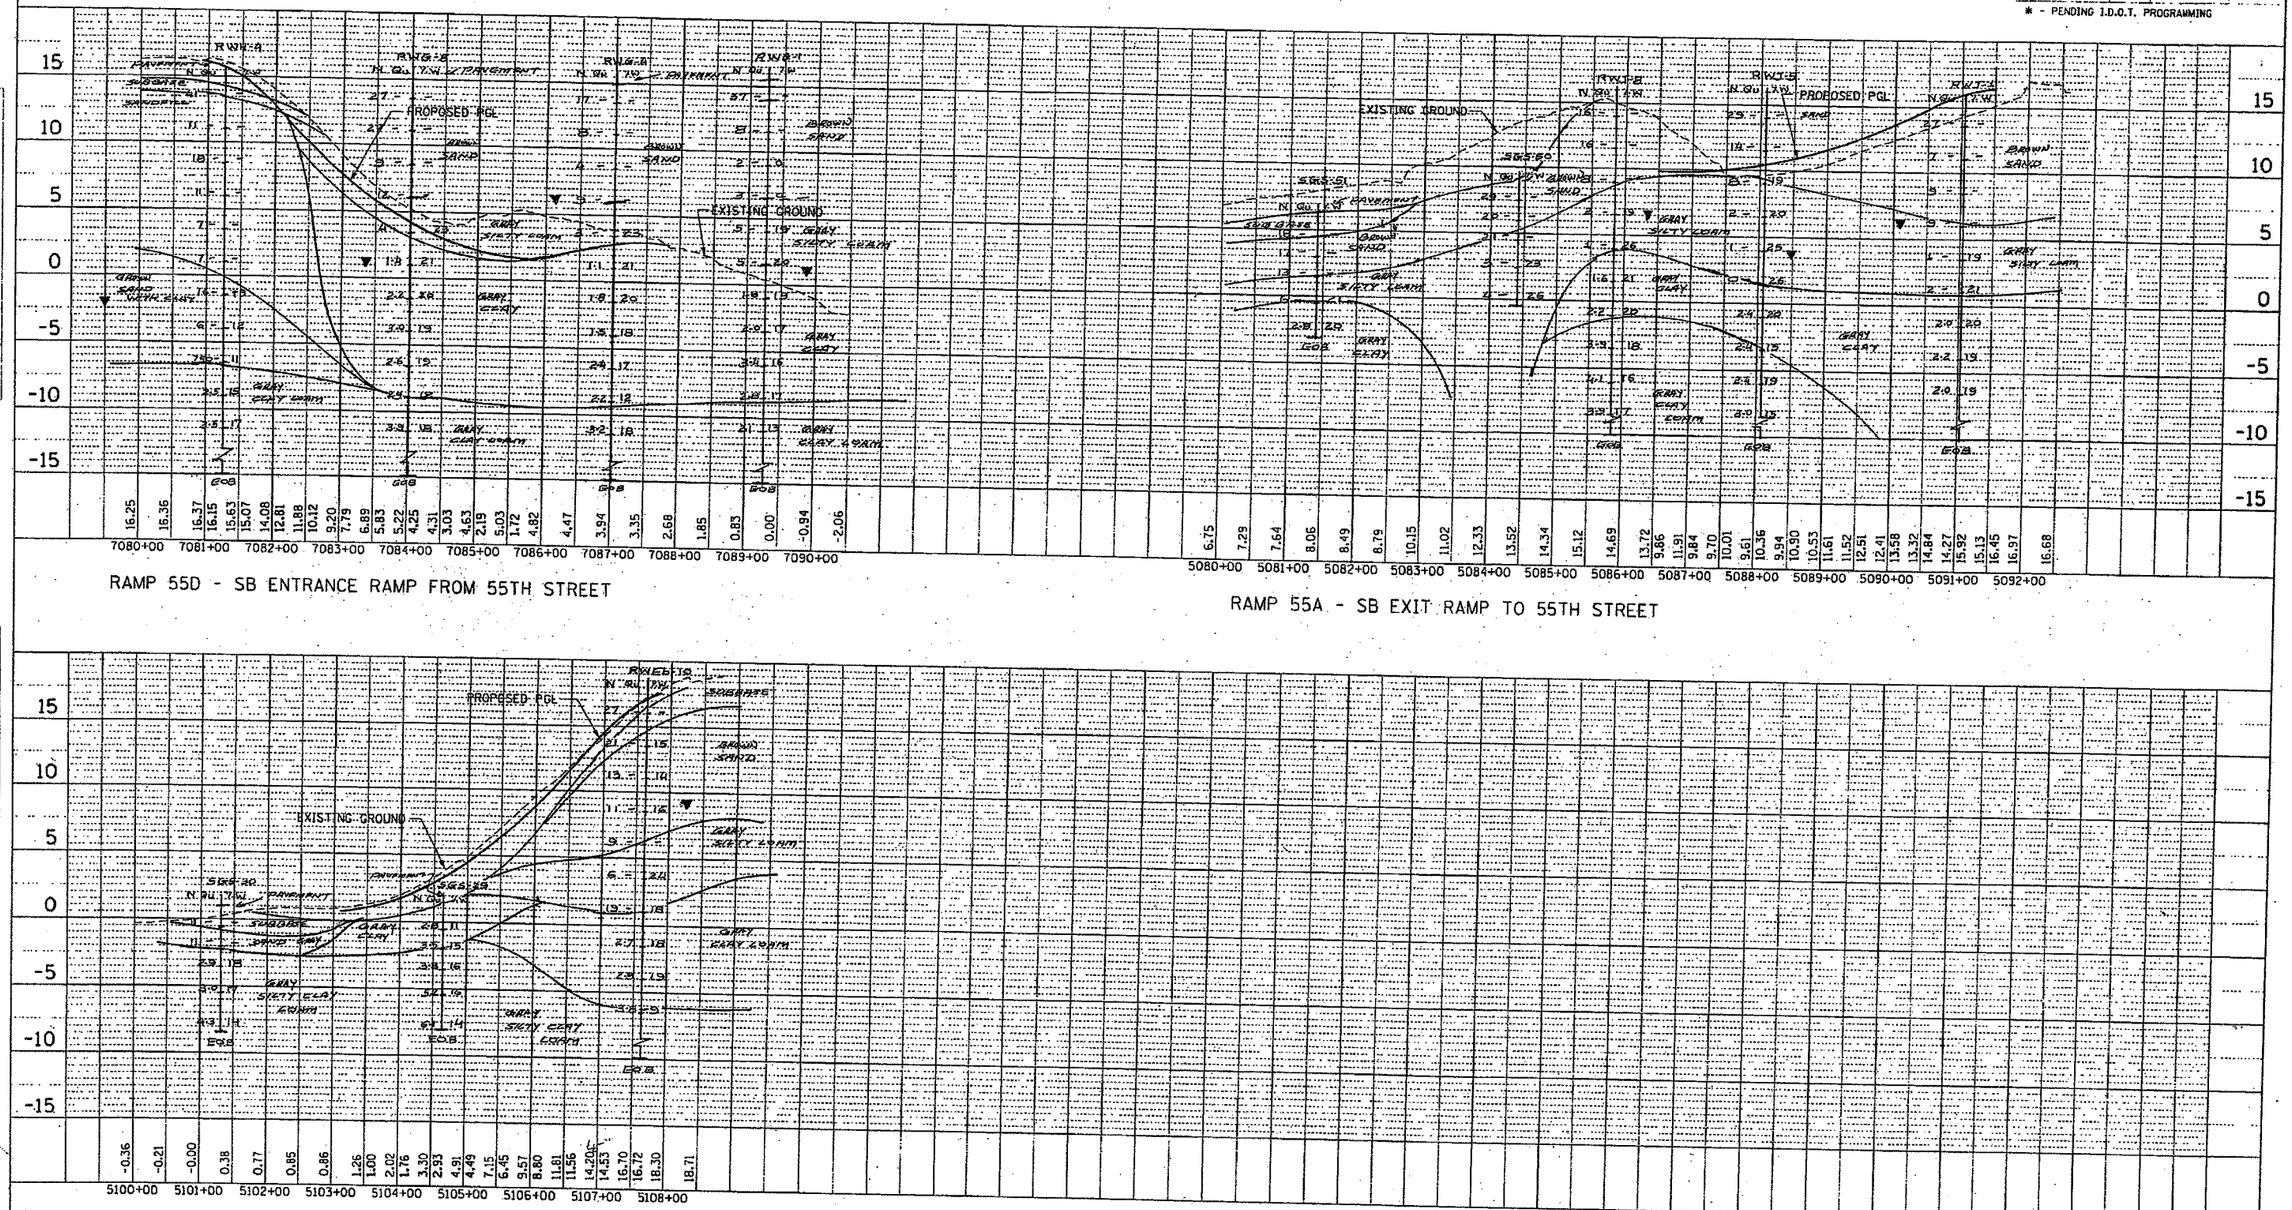

RAMP 55D - SB ENTRANCE RAMP FROM 55TH STREET

RAMP 55A - SB EXIT RAMP TO 55TH STREET

RAMP 63A - SB EXIT RAMP TO 63RD STREET

m:\y40468\civil\02-dc\sht\soilprofile\468exh07_14_05.sht
11/12/2003

CTE 40256

SB RAMP PROFILES

SCALE: HORIZ. 1"=100'
VERT. 1"=5'

EXHIBIT NO. 7.14.5