| F.A.P. RTE. | SECTION | COUNTY | TOTAL SHEETS | SHEET NO. |
|---|---|---|---|---|
| 344 | 2006-003 TS | COOK | 63 | 24 |
| STA. | | TO STA. | | |
| FED. ROAD DIST. NO. | ILLINOIS | FED. AID PROJECT | | |

CONTRACT NO. 60B13

TRAFFIC SIGNAL LEGEND

| | PROPOSED | EXISTING |
|---|---|---|
| CONTROLLER | | |
| SERVICE INSTALLATION | | |
| SIGNAL HEAD | | |
| SIGNAL HEAD WITH BACKPLATE | | |
| SIGNAL HEAD OPTICALLY PROGRAMMED | | |
| SIGNAL HEAD, PEDESTRIAN | | |
| SIGNAL POST | | |
| MAST ARM ASSEMBLY AND POLE, STEEL | | |
| MAST ARM ASSEMBLY AND POLE, ALUMINUM | | |
| HANDHOLE | | |
| HEAVY DUTY HANDHOLE | | |
| DOUBLE HANDHOLE | | |
| C.S. CONDUIT IN TRENCH OR PUSHED | | |
| PEDESTRIAN PUSHBUTTON DETECTOR | | |
| CONCRETE JUNCTION BOX | | |
| CAST IRON JUNCTION BOX | | |
| COMMON TRENCH | | |
| SPECIAL TRENCH | | |
| UNIT DUCT | | |
| EMERGENCY VEHICLE SYSTEM DETECTOR | | |
| CONDUIT SPLICE | | |
| WOOD POLE | | |
| DETECTOR LOOP | | |
| RACEWAY FOR MAGNETIC DETECTOR, TYPE I OR TYPE II | | |
| RAILROAD CONTROL CABINET | | |
| SIDEWALK RAMPS | | |
| PUSH PITS | | |
| CONFIRMATION BEACON | | |

(A) THIS SHEET IS FOR PROPOSED FIBER OPTIC INTERCONNECT, NEW CONTROLLER ONLY.

RESTORATION OF WORK AREA. RESTORATION OF THE TRAFFIC SIGNAL WORK AREA SHALL BE INCIDENTAL TO THE RELATED PAY ITEM SUCH AS FOUNDATION, CONDUIT, HANDHOLE, TRENCH AND BACKFILL, ETC., AND NO EXTRA COMPENSATION SHALL BE ALLOWED. ALL ROADWAY SURFACES SUCH AS SHOULDERS, MEDIANS, SIDEWALKS, PAVEMENT, ETC. SHALL BE REPLACED IN [illegible]. ALL DAMAGE TO MOWED LAWNS SHALL BE REPLACED WITH [illegible] MOWED SOD, AND ALL DAMAGE TO UNMOWED FIELDS SHALL BE SE[illegible] ACCORDANCE WITH STANDARD SPECIFICATIONS 252 AND 2[illegible] [illegible]TIVELY.

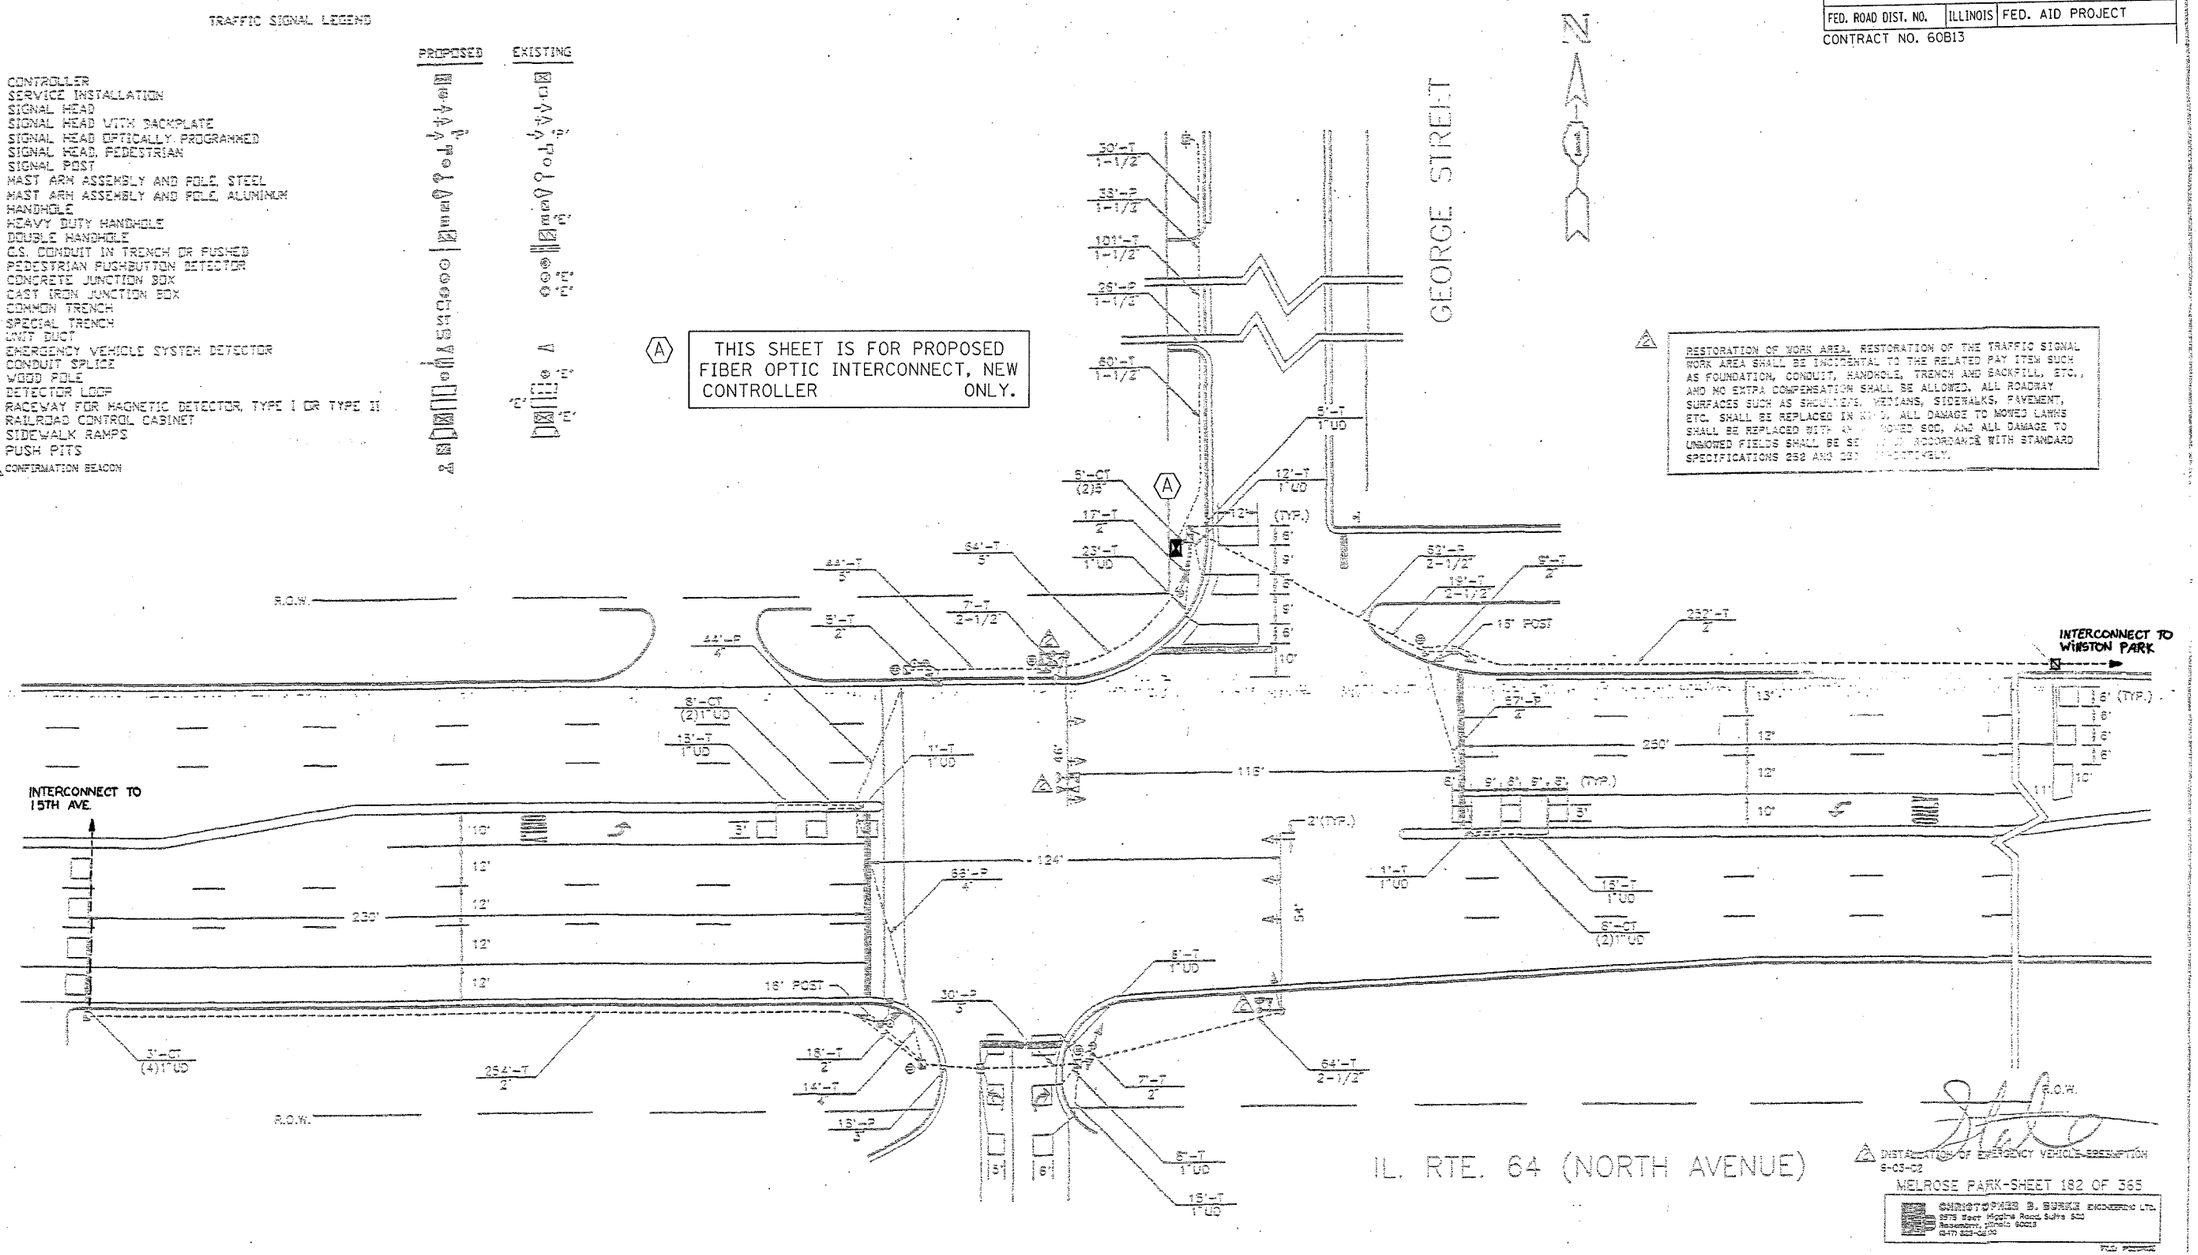


INSTALLATION OF EMERGENCY VEHICLE PREEMPTION 6-03-02

MELROSE PARK-SHEET 182 OF 365

CHRISTOPHER B. BURKE ENGINEERING LTD.
9575 West Higgins Road, Suite 500
Rosemont, Illinois 60018
(847) 823-0500

| REVISIONS | |
|---|---|
| NAME | DATE |
| JOH RINGLER | 14-8-93 |
| CBBEL | 16-03-02 |

ILLINOIS DEPARTMENT OF TRANSPORTATION

TRAFFIC SIGNAL MODIFICATION AND REMOVAL PLAN

IL. RTE. 64 (NORTH AVENUE) AND 14TH AVENUE/ GEORGE STREET

SCALE: VERT. NTS HORIZ.

DATE 6/19/06

DRAWN BY BCK
DESIGNED BY BCK
CHECKED BY DAD

SHEET 88 OF 148