F.A.P. RTE.	SECTION	COUNTY	TOTAL SHEETS	SHEET NO.
344	2006-003 TS	COOK	63	56
STA.	TO STA.			
FED. ROAD DIST. NO.	ILLINOIS	FED. AID PROJECT		
CONTRACT NO. 60B13				

PROPOSED FIBER OPTIC INTERCONNECT
RE-USING EXISTING CONDUIT.

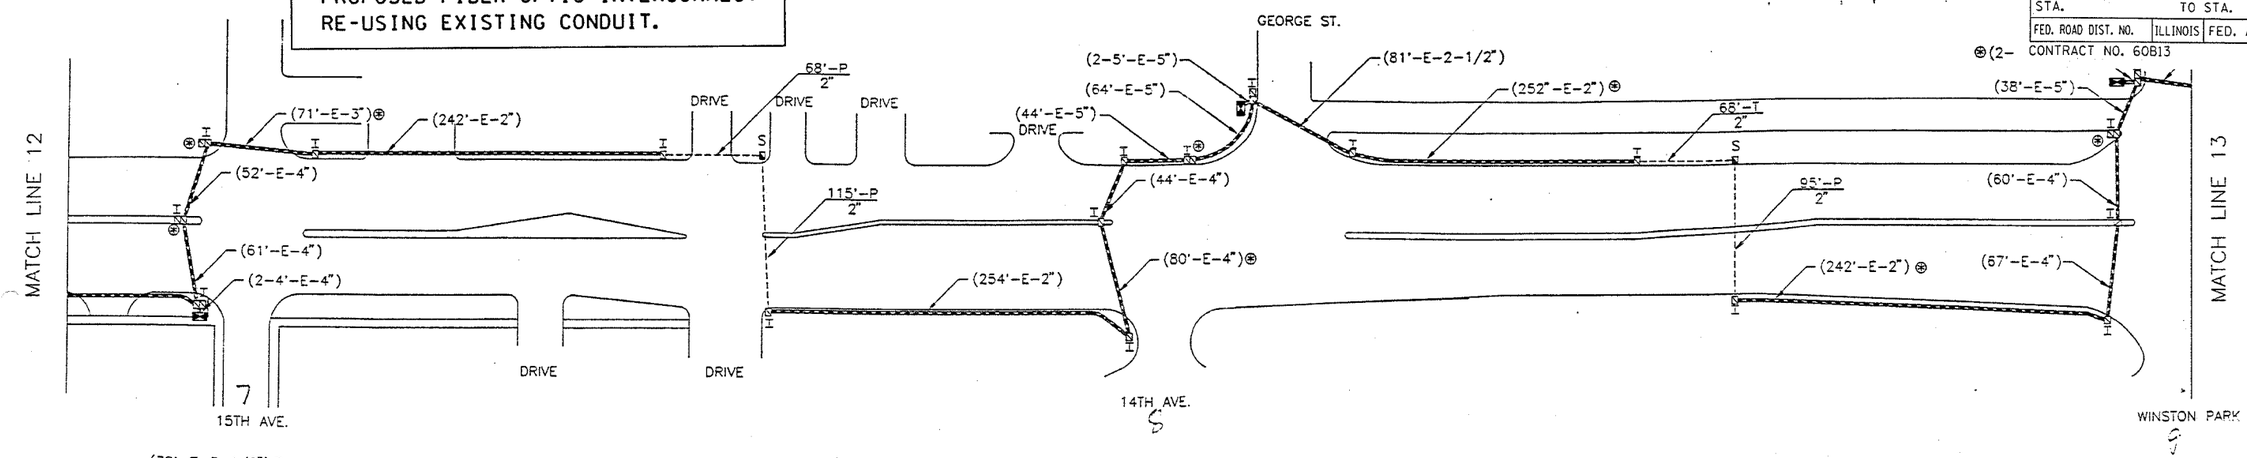

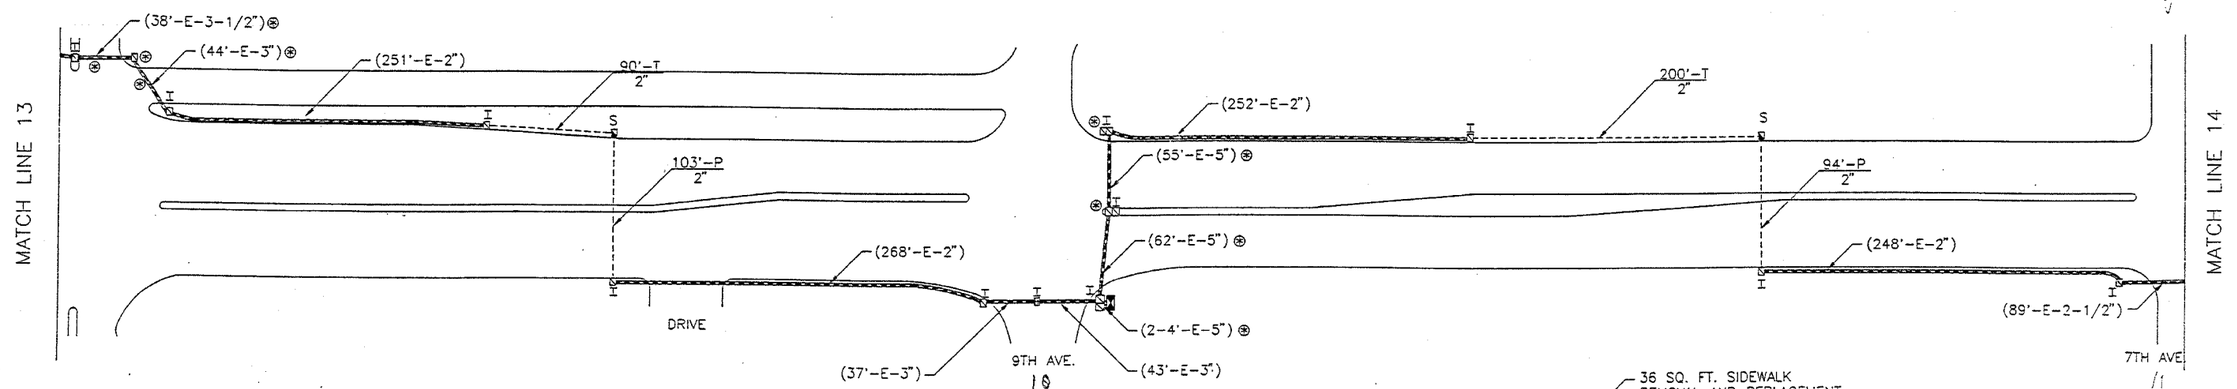

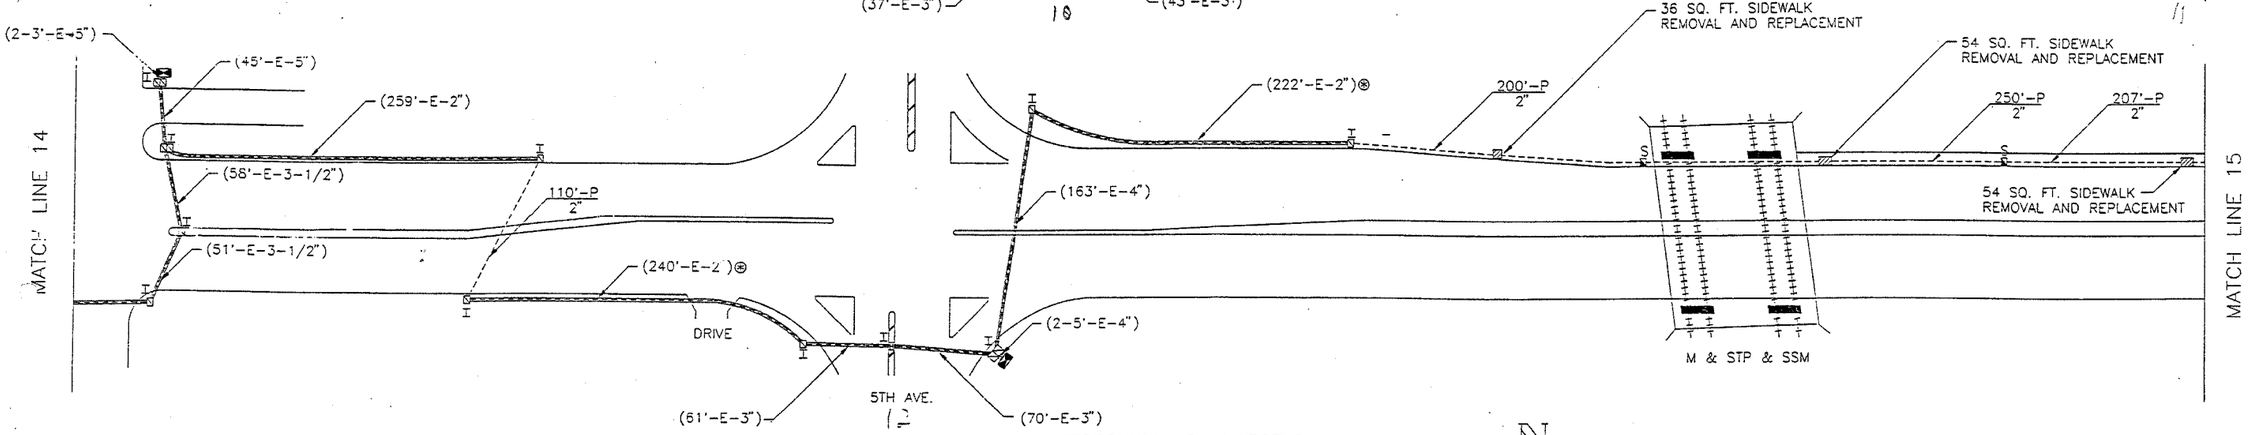

INTERCONNECT PLAN LEGEND

	PROPOSED	EXISTING
CONTROLLER	⊠	⊠
HANDHOLE	H	S
DOUBLE HANDHOLE	⊠	⊠
G.S. CONDUIT IN TRENCH OR PUSHED	-----	———
DETECTOR LOOP	□	□
COMMON TRENCH	CT	
UNIT DUCT	UD	
SYSTEM	S	
INTERSECTION	I	
HEAVYDUTY HANDHOLE	HB	
PUSH PIT	▨	

N

REVISIONS	
NAME	DATE
⊛ JON RINGLEP	4-13-93

FILE: YINTER

ILLINOIS DEPARTMENT OF TRANSPORTATION

INTERCONNECT PLAN

ILL. ROUTE 64 (NORTH)

SCALE: 1"=50'
DATE 06/19/2006

DRAWN BY BCK
DESIGNED BY BCK
CHECKED BY DAD