F.A.P. RTE.	SECTION	COUNTY	TOTAL SHEETS	SHEET NO.
344	2006-003 TS	COOK	63	58
STA.		TO STA.		
FED. ROAD DIST. NO.	ILLINOIS	FED. AID PROJECT		

CONTRACT NO. 60B13

PROPOSED FIBER OPTIC INTERCONNECT RE-USING EXISTING CONDUIT.

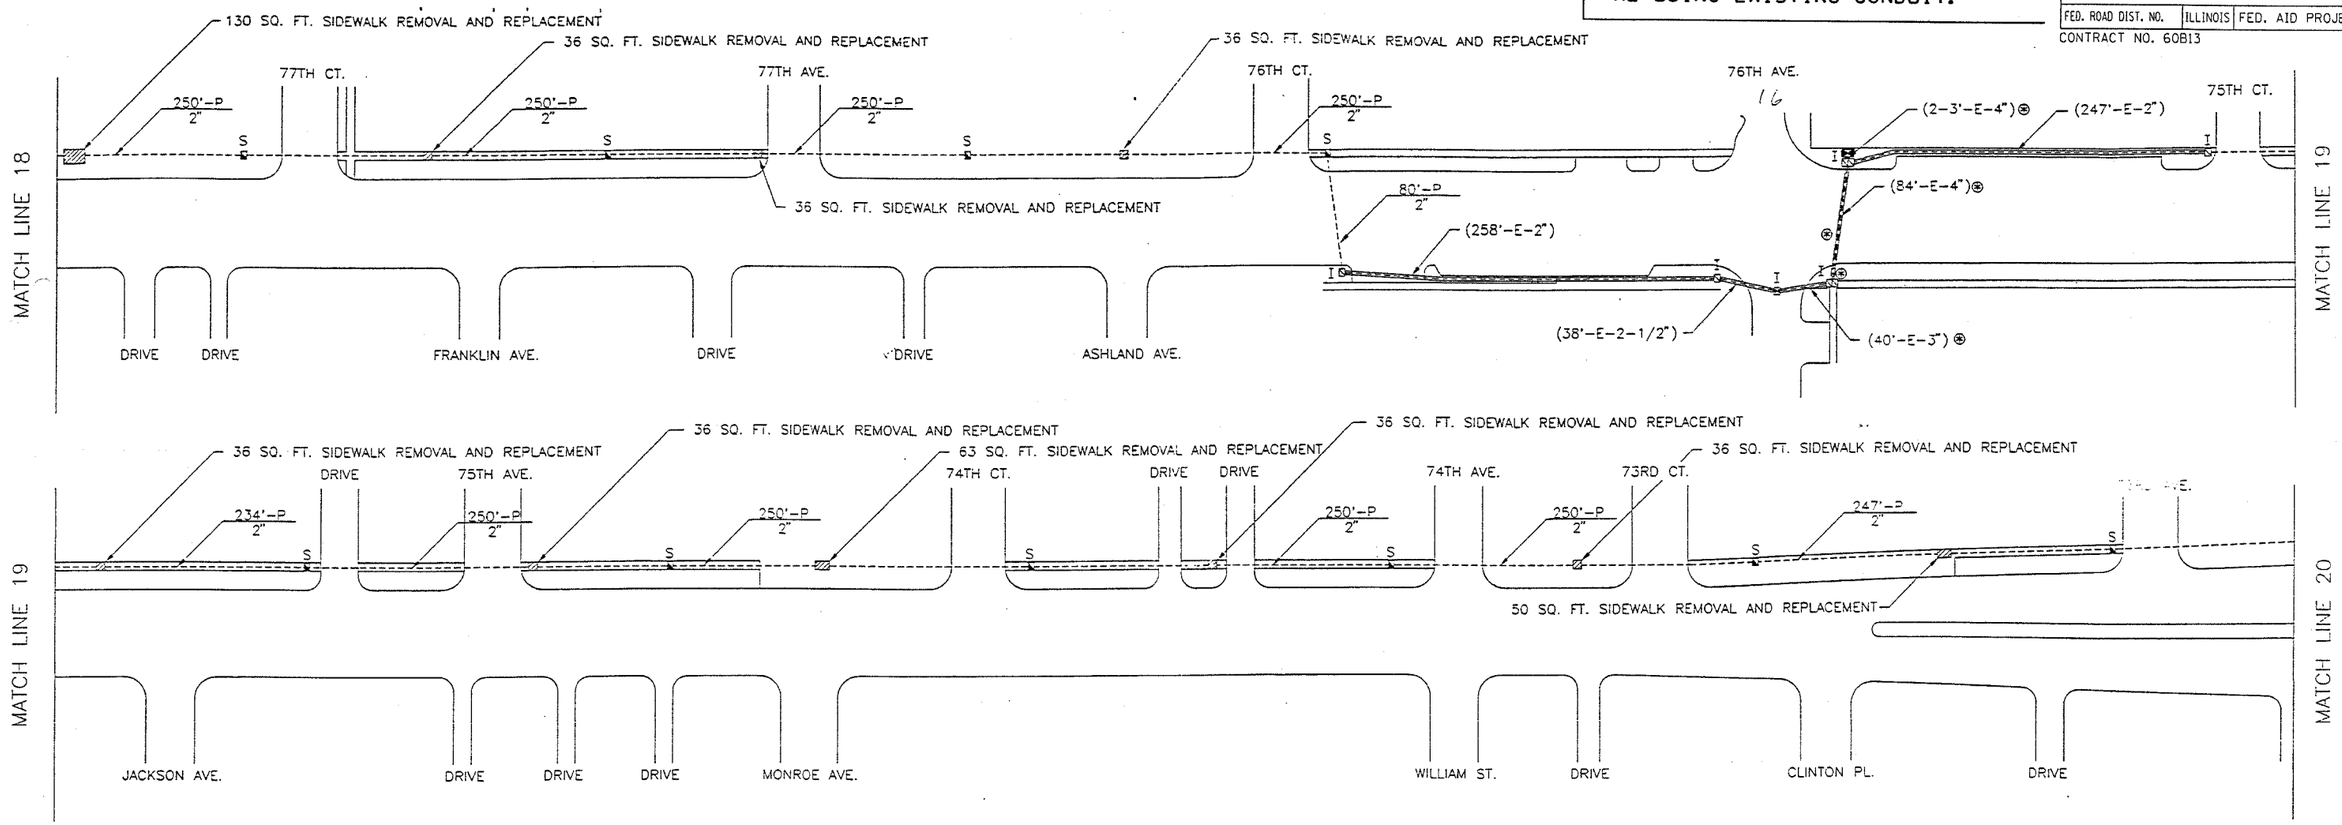

INTERCONNECT PLAN LEGEND

	PROPOSED	EXISTING
CONTROLLER		
HANDHOLE		
DOUBLE HANDHOLE		
G.S. CONDUIT IN TRENCH OR PUSHED	----	
DETECTOR LOOP		
COMMON TRENCH	CT	
UNIT DUCT	UD	
SYSTEM	S	
INTERSECTION	I	
HEAVYDUTY HANDHOLE		
PUSH PIT		

NOTE: TELEPHONE CABLE TO BE SUPPLIED BY ILLINOIS BELL TELEPHONE FROM THE UTILITY POLE TO THE CONTROLLER CABINET.

REVISIONS	
NAME	DATE
JON RINGLER	4-13-93

ILLINOIS DEPARTMENT OF TRANSPORTATION

INTERCONNECT PLAN

ILL. ROUTE 64 (NORTH)

SCALE: 1"=50'

DATE 06/19/2006

DRAWN BY BCK
DESIGNED BY BCK
CHECKED BY DJD