CONTRACT NO. 60B85

F.A.I. RTE.	SECTION	COUNTY	TOTAL SHEETS	SHEET NO.
55	2006-031 BY	WILL	137	17
STA.	TO STA.			
FED. ROAD DIST. NO.	ILLINOIS	FED. AID PROJECT		

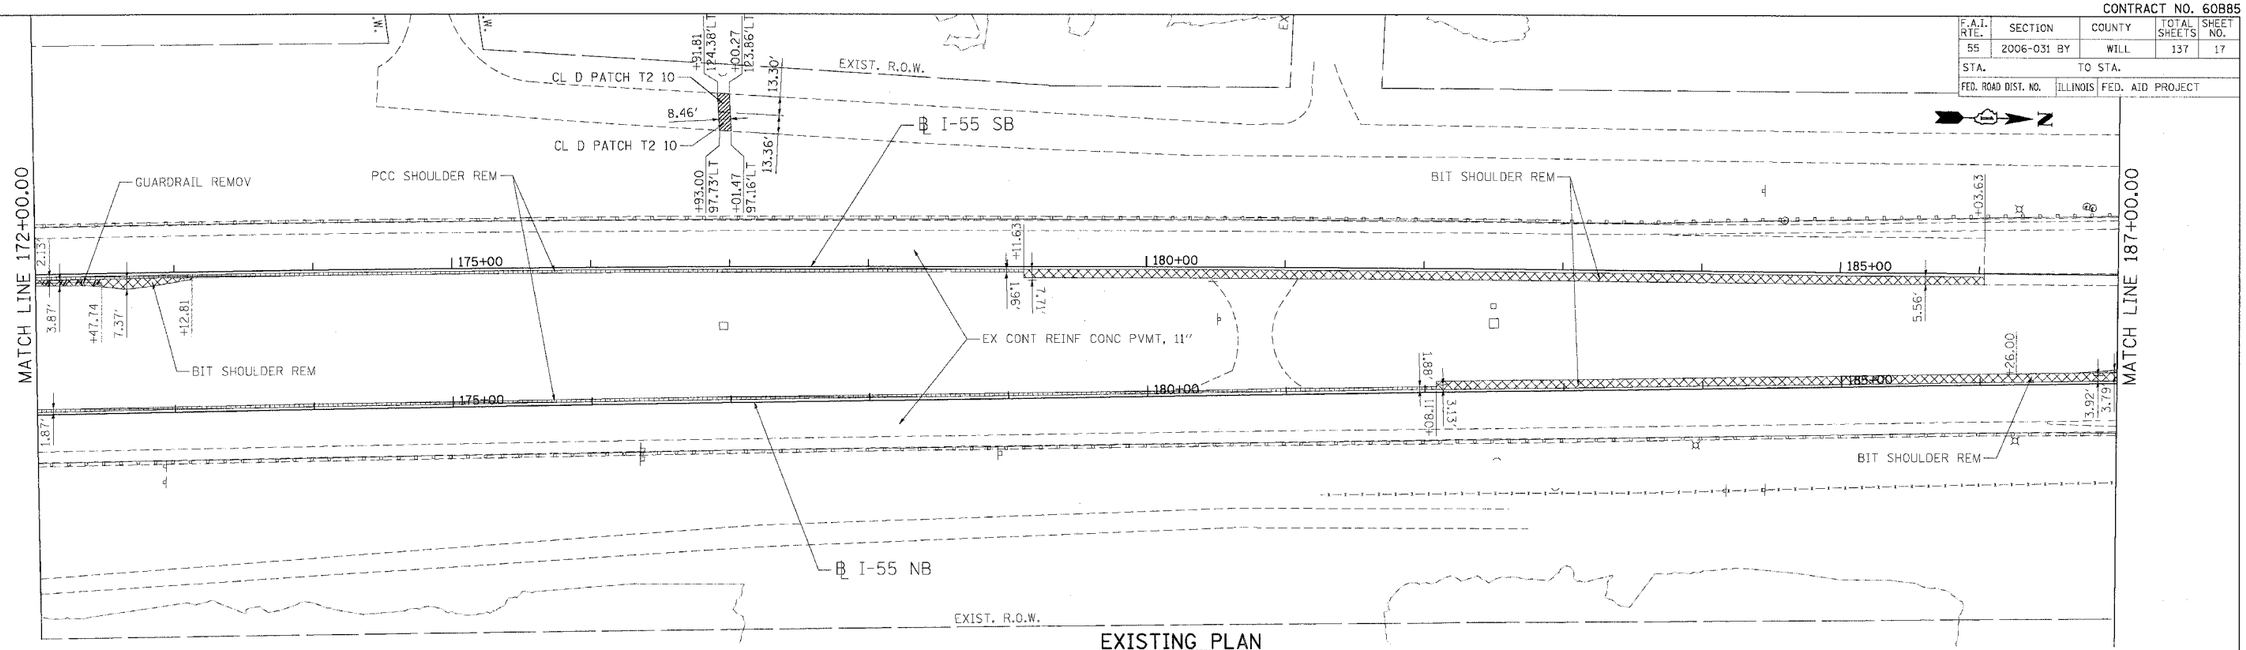

REVISIONS	
NAME	DATE

ILLINOIS DEPARTMENT OF TRANSPORTATION
FAI ROUTE 55 (OVER CSX RR AND SUNNYLAND DRAIN)
BRIDGE WIDENING

ROADWAY PLAN
FAI 55
STA. 172+00.00 TO STA. 187+00.00

SCALE: 1"=50'
DRAWN BY AG
DATE 07/21/06
CHECKED BY DDH

TENG
TENG & ASSOCIATES, INC.
ENGINEERS/ARCHITECTS/PLANNERS
CHICAGO, ILLINOIS

PLOT DATE = $DATE$
FILE NAME = $FILE$
PLOT SCALE = $SCALE$
USER NAME = $USER$

\\AL-9910A00.DGN, \\XR09104002.DGN, \\XW9910A003.DGN, \\XR09104001.DGN, \\UT9910A001.DGN, \\AL-9910A001.DGN, \\XR09104003.DGN, \\XW9910A002.DGN, \\PL-B910A001.DGN
7-19-2006, 13:47:15 GAMEMAZ C:\DOCUMENT~1\B2861581\MYFILES\ENVPLB910A001.SHT