CONTRACT NO. 60B86

F.A. RTE.	SECTION	COUNTY	TOTAL SHEETS	SHEET NO.
55	2006-032 BY	WILL	505	76
STA.		TO STA.		
FED. ROAD DIST. NO.	ILLINOIS	FED. AID PROJECT		

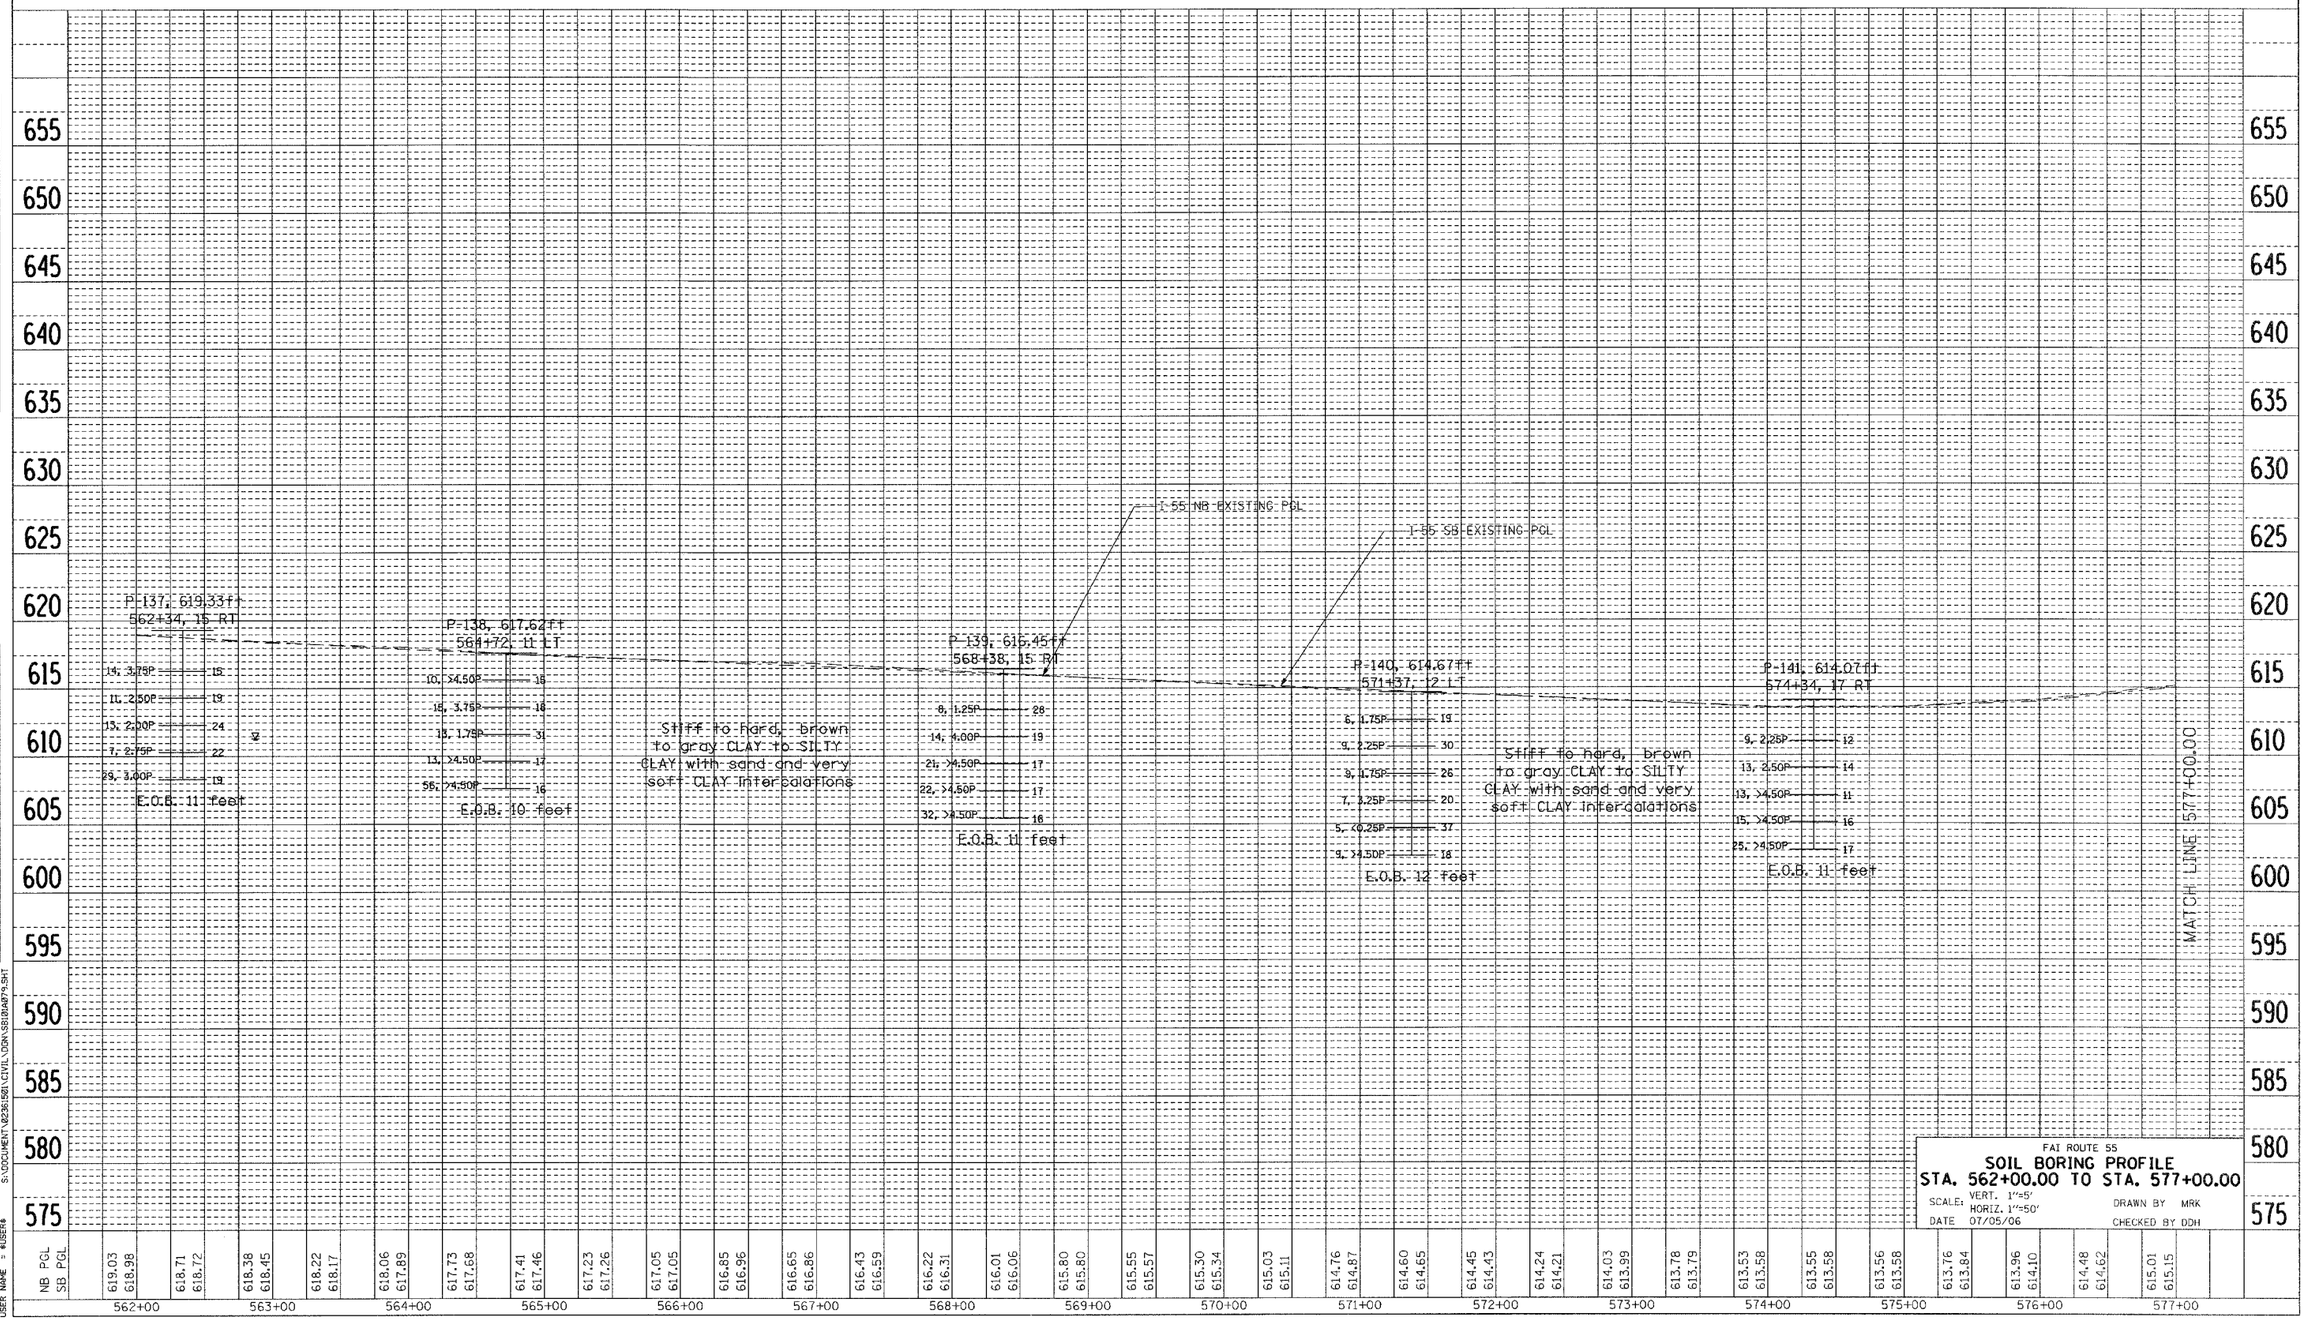

FAI ROUTE 55

SOIL BORING PROFILE

STA. 562+00.00 TO STA. 577+00.00

SCALE: VERT. 1"=5' HORIZ. 1"=50'

DATE 07/05/06

DRAWN BY MRK

CHECKED BY DDH

PLAN — NOTE BOOK NO. — SURVEYED — PLOTTED — ALIGNMENT CHECKED — RT. OF WAY CHECKED — CADD FILE NAME — BY — DATE

PROFILE — NOTE BOOK NO. — SURVEYED — PLOTTED — GRADES CHECKED — B.M. NOTED — STRUCTURE NOTATNS CHKD — BY — DATE

PLOT DATE = $DATE$
FILE NAME = $FILEL$
PLOT SCALE = $SCALE$
USER NAME = $USER$

6-28-2006,15:01:38 GARCIAAZ
S:\DOCUMENT\02361501\CIVIL\DGN\SB101A079.SHT