CONTRACT NO. 60B86

F.A.I. RTE.	SECTION	COUNTY	TOTAL SHEETS	SHEET NO.
55	2006-032 BY	WILL	505	108
STA.		TO STA.		
FED. ROAD DIST. NO.	ILLINOIS	FED. AID PROJECT		

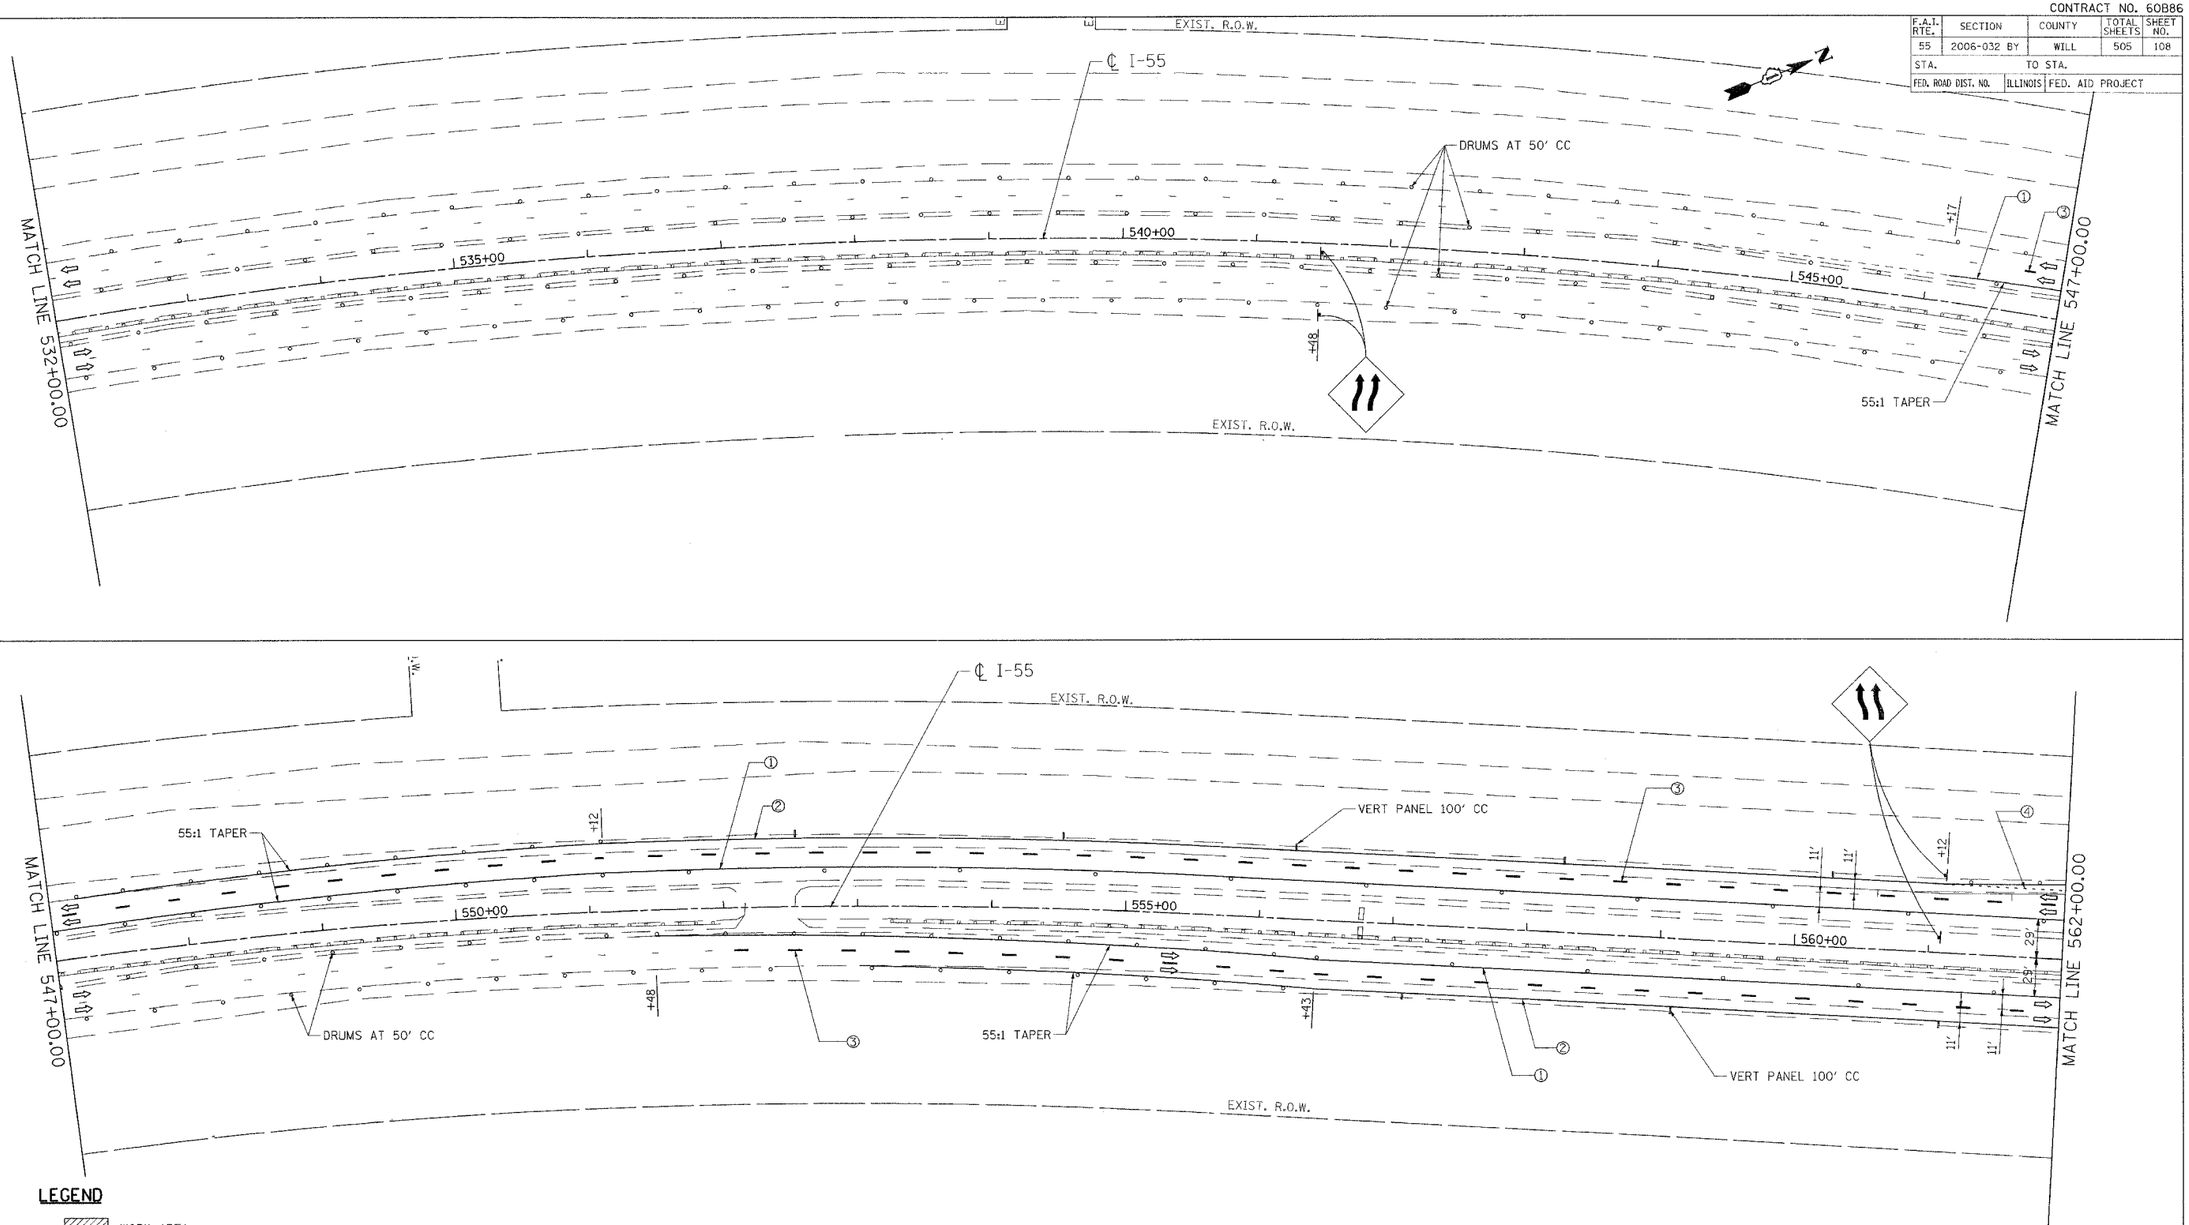

LEGEND

- WORK AREA
- DRUMS W/ MONO-DIRECTIONAL STEADY BURN LIGHT
- VERTICAL PANEL
- TEMPORARY CONC. BARRICADE
- TRAFFIC FLOW
- BARRICADE, TYPE III WITH TWO FLASHING LIGHTS

① PVMT. MARKING TAPE, TYPE III, 4", YELLOW

② PVMT. MARKING TAPE, TYPE III, 4", WHITE

③ PVMT. MARKING TAPE, TYPE III, 5" (10' DASH 30' SKIP)

④ PVMT. MARKING TAPE, TYPE III, 4" WHITE (2' DASH 6' SKIP)

REVISIONS	
NAME	DATE

ILLINOIS DEPARTMENT OF TRANSPORTATION
FAI ROUTE 55
US 30 (PLAINFIELD ROAD) TO LILY CACHE SLOUGH

STAGING AND TRAFFIC CONTROL
FAI 55 - STAGE I
STA. 532+00.00 TO STA. 562+00.00

SCALE: 1"=50'
DRAWN BY AG
DATE 07/21/06
CHECKED BY DDH

TENG
TENG & ASSOCIATES, INC.
ENGINEERS/ARCHITECTS/PLANNERS
CHICAGO, ILLINOIS

PLOT DATE = $DATE$
FILE NAME = $FILE$
PLOT SCALE = $SCALE$
USER NAME = $USER$

...\VA1\PW\WR1\PW...\VR1B1A4B2.DGN...\VR1B1A4B2.DGN...\MT1B1A4B2.DGN...\VA1\PW\WR1\PW...\VR1B1A4B2.DGN...\VR1B1A4B2.DGN...\VW1\PW\WR1.DGN...\MT1B1A4B01.DGN...\MT1B1A4B01.DGN...\MT1B1A4B2.DGN...
7/19/2006 17:42:04 BA1ZZSHG1 'S:\DOC\MENT\B2305\001\CIVIL\DGN\MT1B1I14.SHT'