CONTRACT NO. 60B86

F.A.I. RTE.	SECTION	COUNTY	TOTAL SHEETS	SHEET NO.
55	2006-032 BY	WILL	505	110
STA.		TO STA.		
FED. ROAD DIST. NO.	ILLINOIS	FED. AID PROJECT		

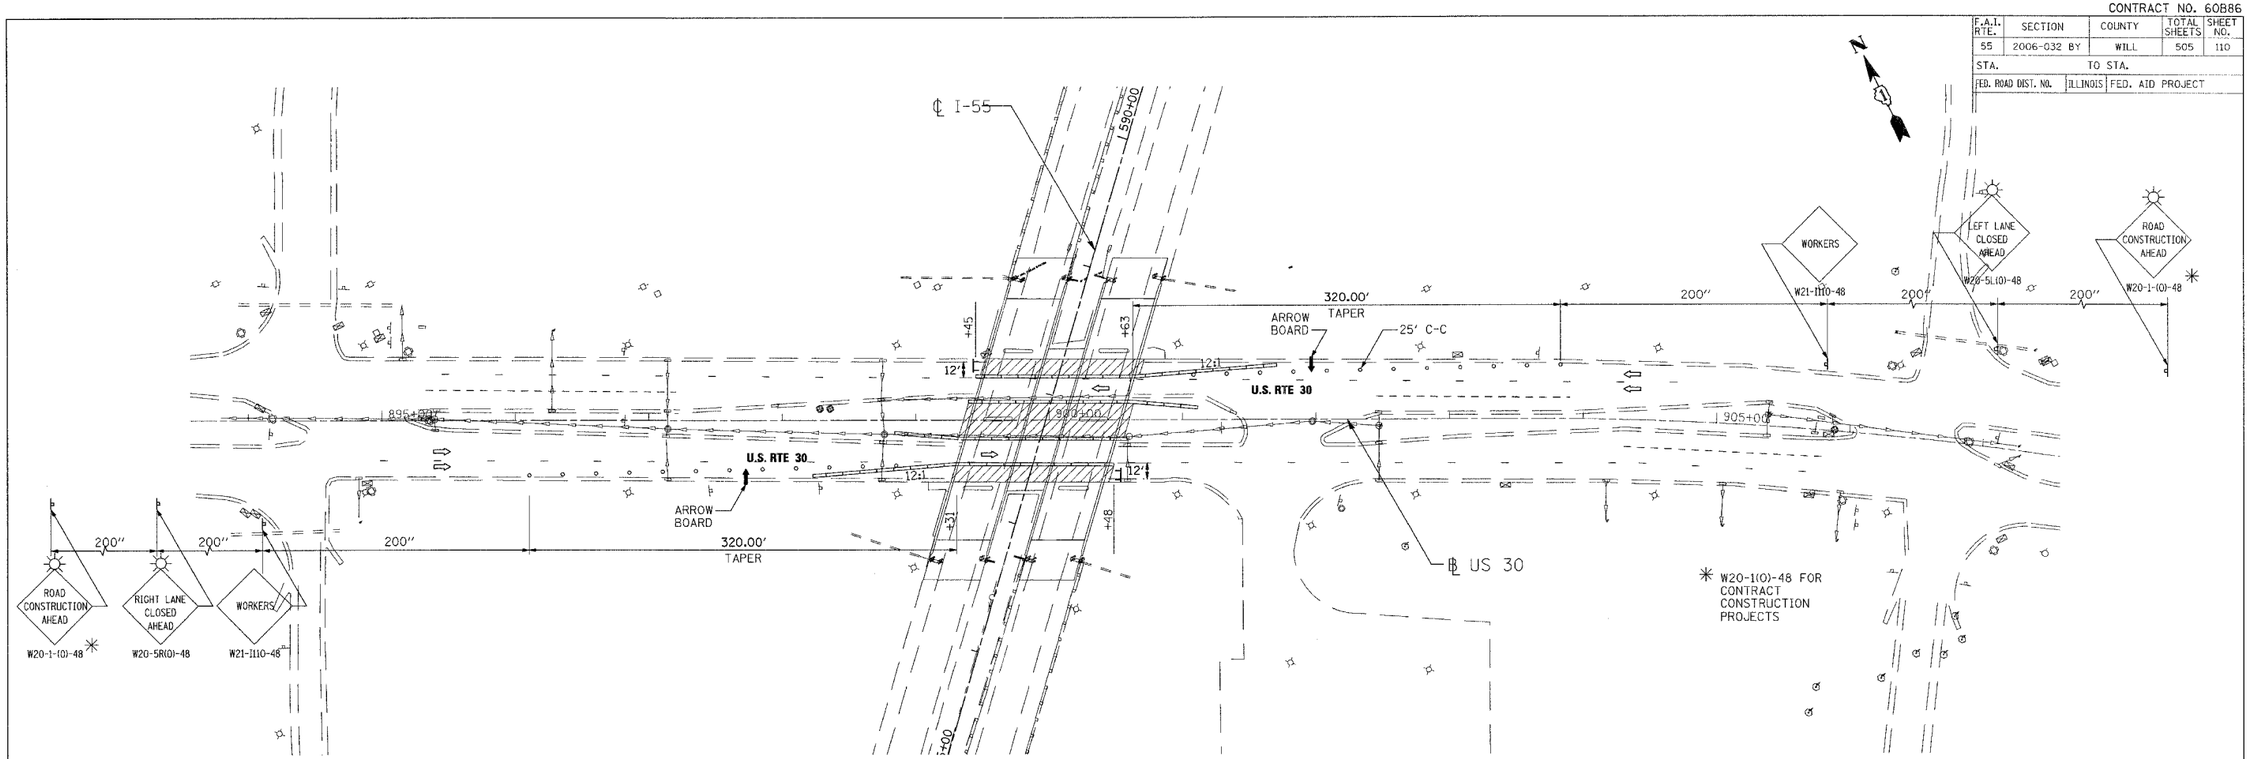

LEGEND

- WORK AREA
- DRUMS W/ MONO-DIRECTIONAL STEADY BURN LIGHT
- VERTICAL PANEL
- TEMPORARY CONC. BARRIER
- TRAFFIC FLOW
- BARRICADE, TYPE III WITH TWO FLASHING LIGHTS

① PVMT. MARKING TAPE, TYPE III, 4", YELLOW

② PVMT. MARKING TAPE, TYPE III, 4", WHITE

③ PVMT. MARKING TAPE, TYPE III, 5" (10' DASH 30' SKIP)

④ PVMT. MARKING TAPE, TYPE III, 4" WHITE (2' DASH 6' SKIP)

NOTE:
TRAFFIC CONTROL AND PROTECTION ON U.S. ROUTE 30 SHALL BE IN ACCORDANCE WITH STANDARD 701601 AND SHALL BE PAID AT THE LUMP SUM CONTRACT UNIT PRICE FOR "TRAFFIC CONTROL AND PROTECTION, 701601" AND SHALL INCLUDE ANY ADDITIONAL APPLICATIONS OF THE STANDARD NOT SHOWN.

REVISIONS	
NAME	DATE

ILLINOIS DEPARTMENT OF TRANSPORTATION
FAI ROUTE 55
US 30 (PLAINFIELD ROAD) TO LILY CACHE SLOUGH

STAGING AND TRAFFIC CONTROL U.S. RTE 30

SCALE: DRAWN BY JFS
DATE 07/21/06 CHECKED BY DDH

TENG
TENG & ASSOCIATES, INC.
ENGINEERS/ARCHITECTS/PLANNERS
CHICAGO, ILLINOIS

PLOT DATE = $DATE$
FILE NAME = $FILEL$
PLOT SCALE = $SCALE$
USER NAME = $USER$

..\VR01A0B2.DGN,..\VL191A0B2.DGN,..\BD191A0B2.DGN,..\RWP194A0B2.DGN,..\MT101A0B4.DGN,..\MT101A0B3.DGN
7-18-2006, 7:12:26 BAJZEKKJ S:\DOCUMENT\62838\CIVIL\DGN\MT101A22.DGN