CONTRACT NO. 60B86

F.A. RTE.	SECTION	COUNTY	TOTAL SHEETS	SHEET NO.
55	2006-032 BY	WILL	505	174
STA.		TO STA.		
FED. ROAD DIST. NO.	ILLINOIS	FED. AID PROJECT		

LEGEND

L - LENGTH OF PIPE
S - SLOPE OF PIPE
SS-2710 - PIPE NUMBER
DS-2710 - STRUCTURE NUMBER

NOTES:

1. FOR STRUCTURE AND PIPE INFORMATION, SEE DRAINAGE SCHEDULE SHEETS.

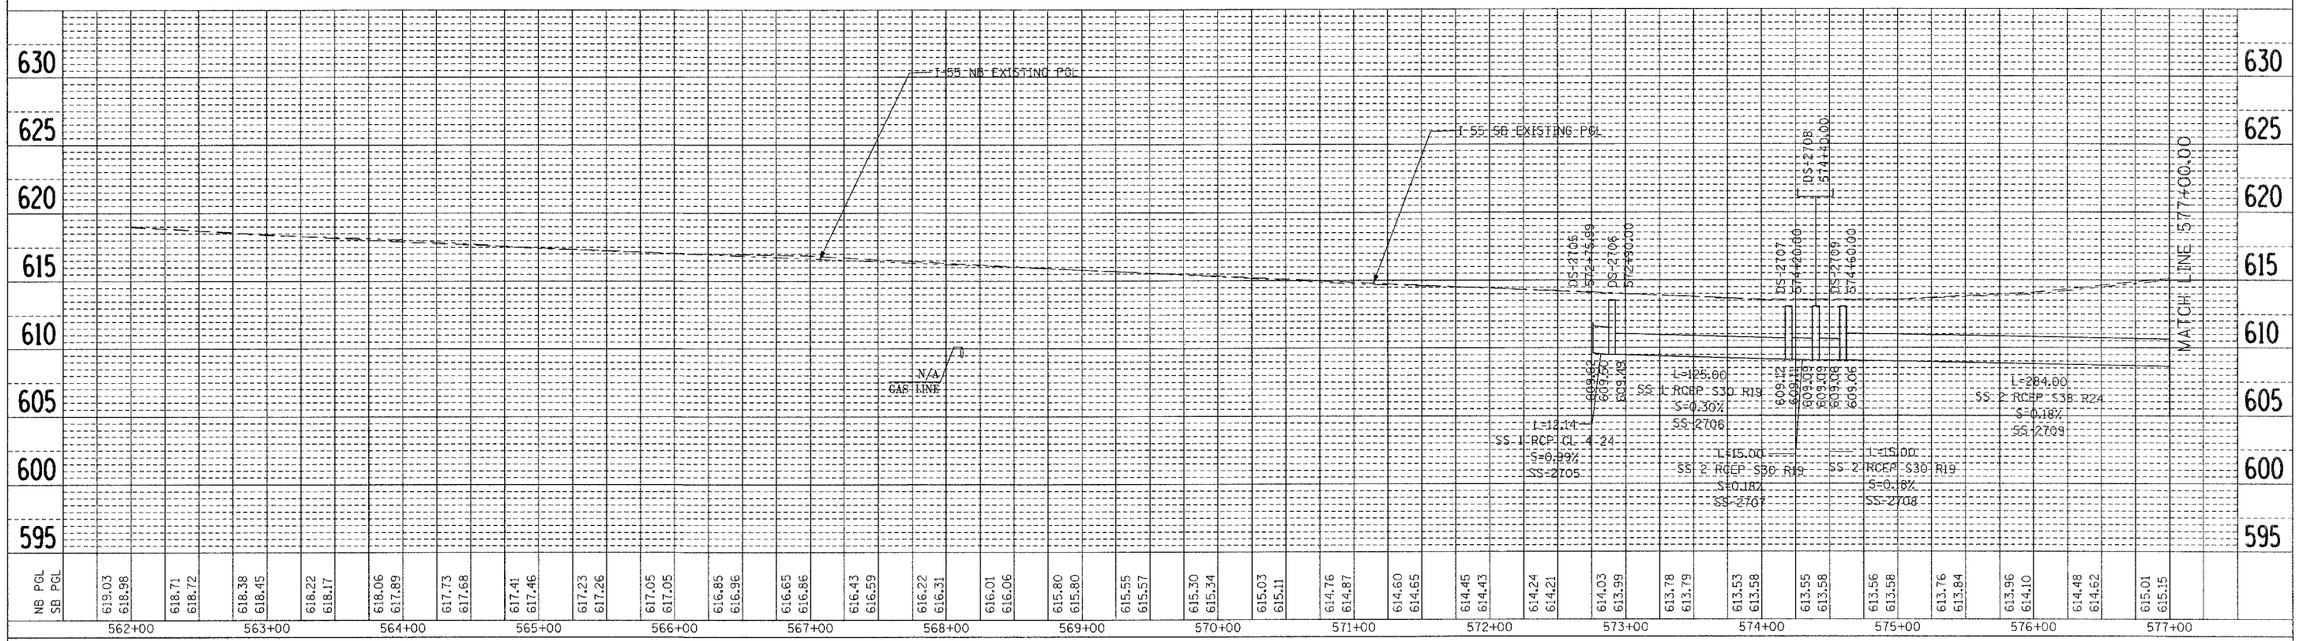

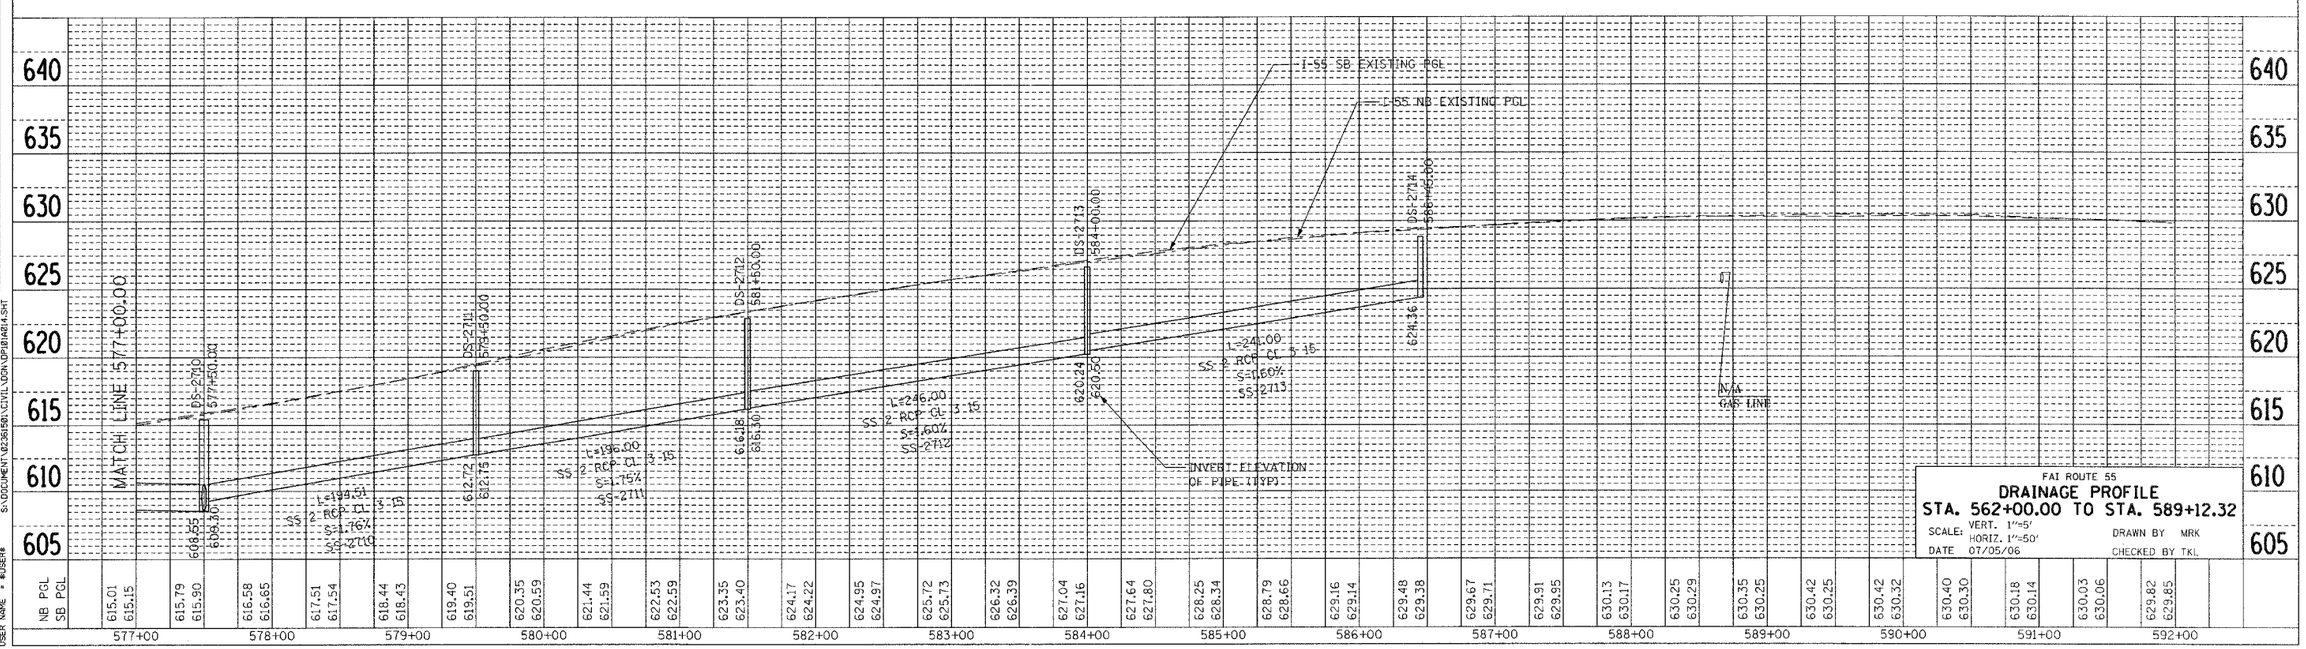

FAI ROUTE 55
DRAINAGE PROFILE
STA. 562+00.00 TO STA. 589+12.32
SCALE: VERT. 1"=5' HORIZ. 1"=50'
DATE 07/05/06
DRAWN BY MRK
CHECKED BY TKL

PLAN: SURVEYED / PLOTTED / ALIGNMENT CHECKED / RT. OF WAY CHECKED / CADD FILE NAME / NOTE BOOK / NO. / BY / DATE

PROFILE: SURVEYED / PLOTTED / GRADES CHECKED / B.M. NOTED / STRUCTURE NOTATNS CHKD / NOTE BOOK / NO. / BY / DATE

PLOT DATE = $DATE$
FILE NAME = $FILEL$
PLOT SCALE = $SCALE$
USER NAME = $USER$

6-28-2006,15:03:25 GARCIAAZ
S:\DOCUMENT\02361501\CIVIL\DGN\DP101A214.SHT