F.A.P. RTE.	SECTION	COUNTY	TOTAL SHEETS	SHEET NO.
55	2006-032 BY	WILL	505	210
STA. 697+00	TO STA. 712+00			
FED. ROAD DIST. NO.	ILLINOIS	FED. AID PROJECT		
	PVMRK-210 OF 505			
	CONTRACT NO. 60886			

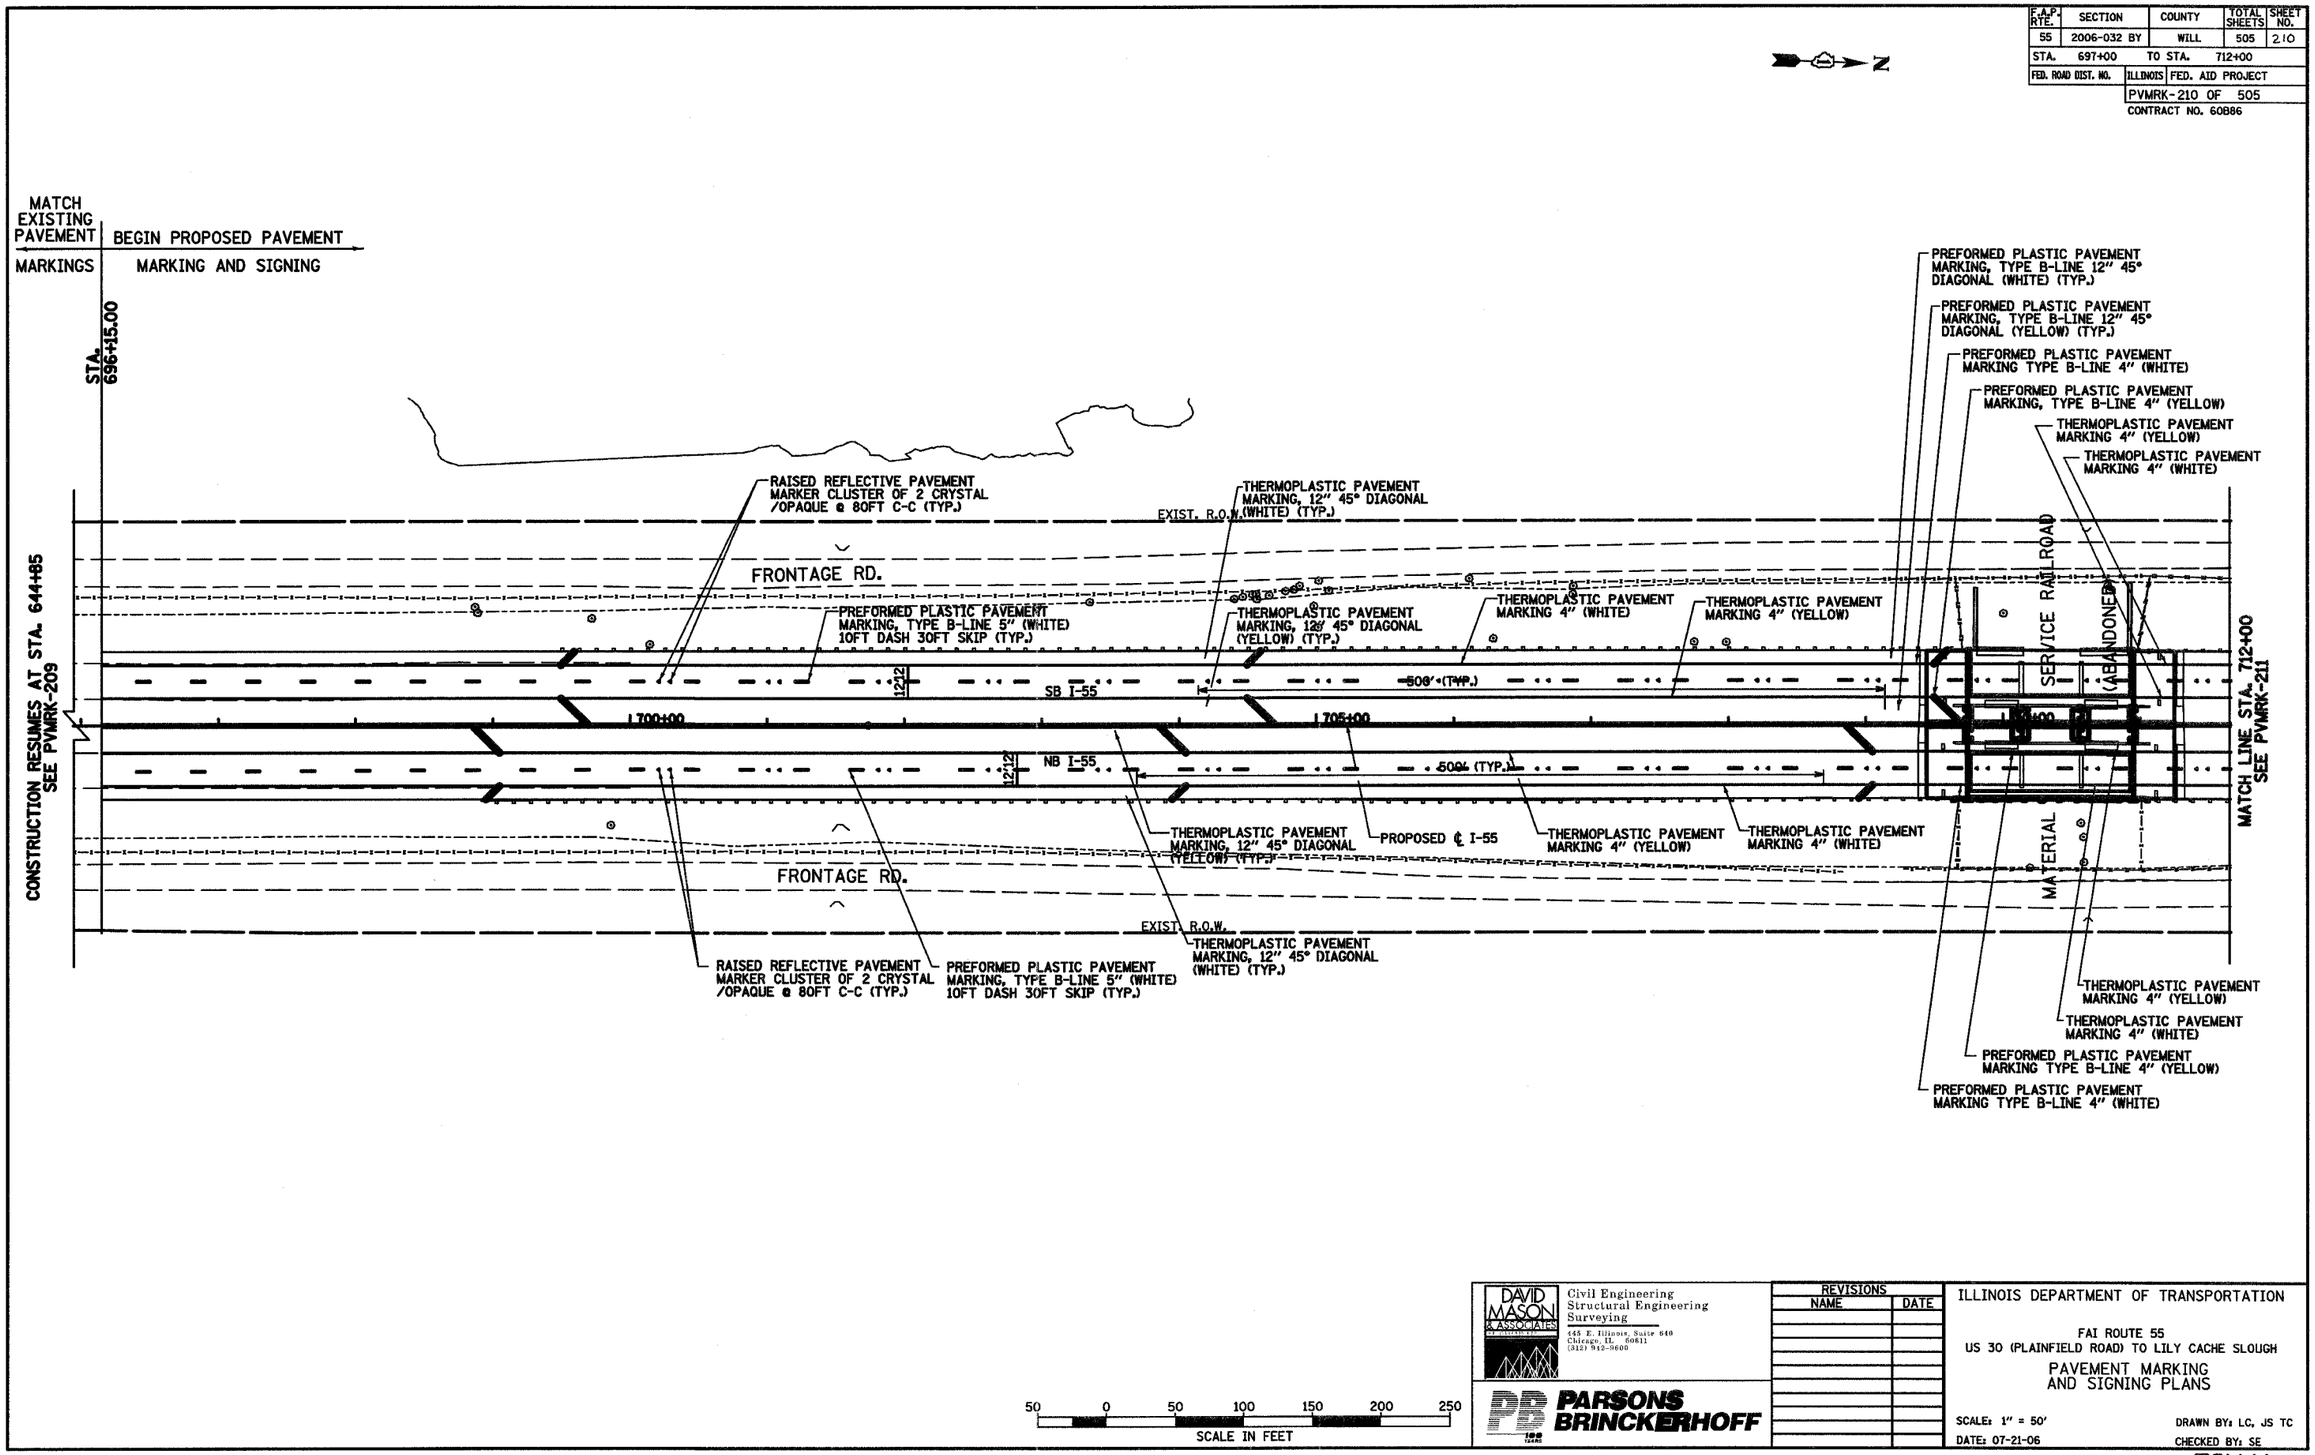

DAVID MASON & ASSOCIATES
Civil Engineering
Structural Engineering
Surveying
445 E. Illinois, Suite 640
Chicago, IL 60611
(312) 912-9600

PB PARSONS BRINCKERHOFF

REVISIONS NAME	DATE

ILLINOIS DEPARTMENT OF TRANSPORTATION

FAI ROUTE 55
US 30 (PLAINFIELD ROAD) TO LILY CACHE SLOUGH

PAVEMENT MARKING AND SIGNING PLANS

SCALE: 1" = 50'
DATE: 07-21-06
DRAWN BY: LC, JS TC
CHECKED BY: SE

FINAL

7/19/2006 10:37:39 AM

\55Bpvmtmarking-210.dgn 7/19/2006 10:37:39 AM