CONTRACT NO. 60B86

F.A.I. RTE.	SECTION	COUNTY	TOTAL SHEETS	SHEET NO.
55	2006-032 BY	WILL	505	272
STA.	TO STA.			
FED. ROAD DIST. NO.	ILLINOIS	FED. AID PROJECT		

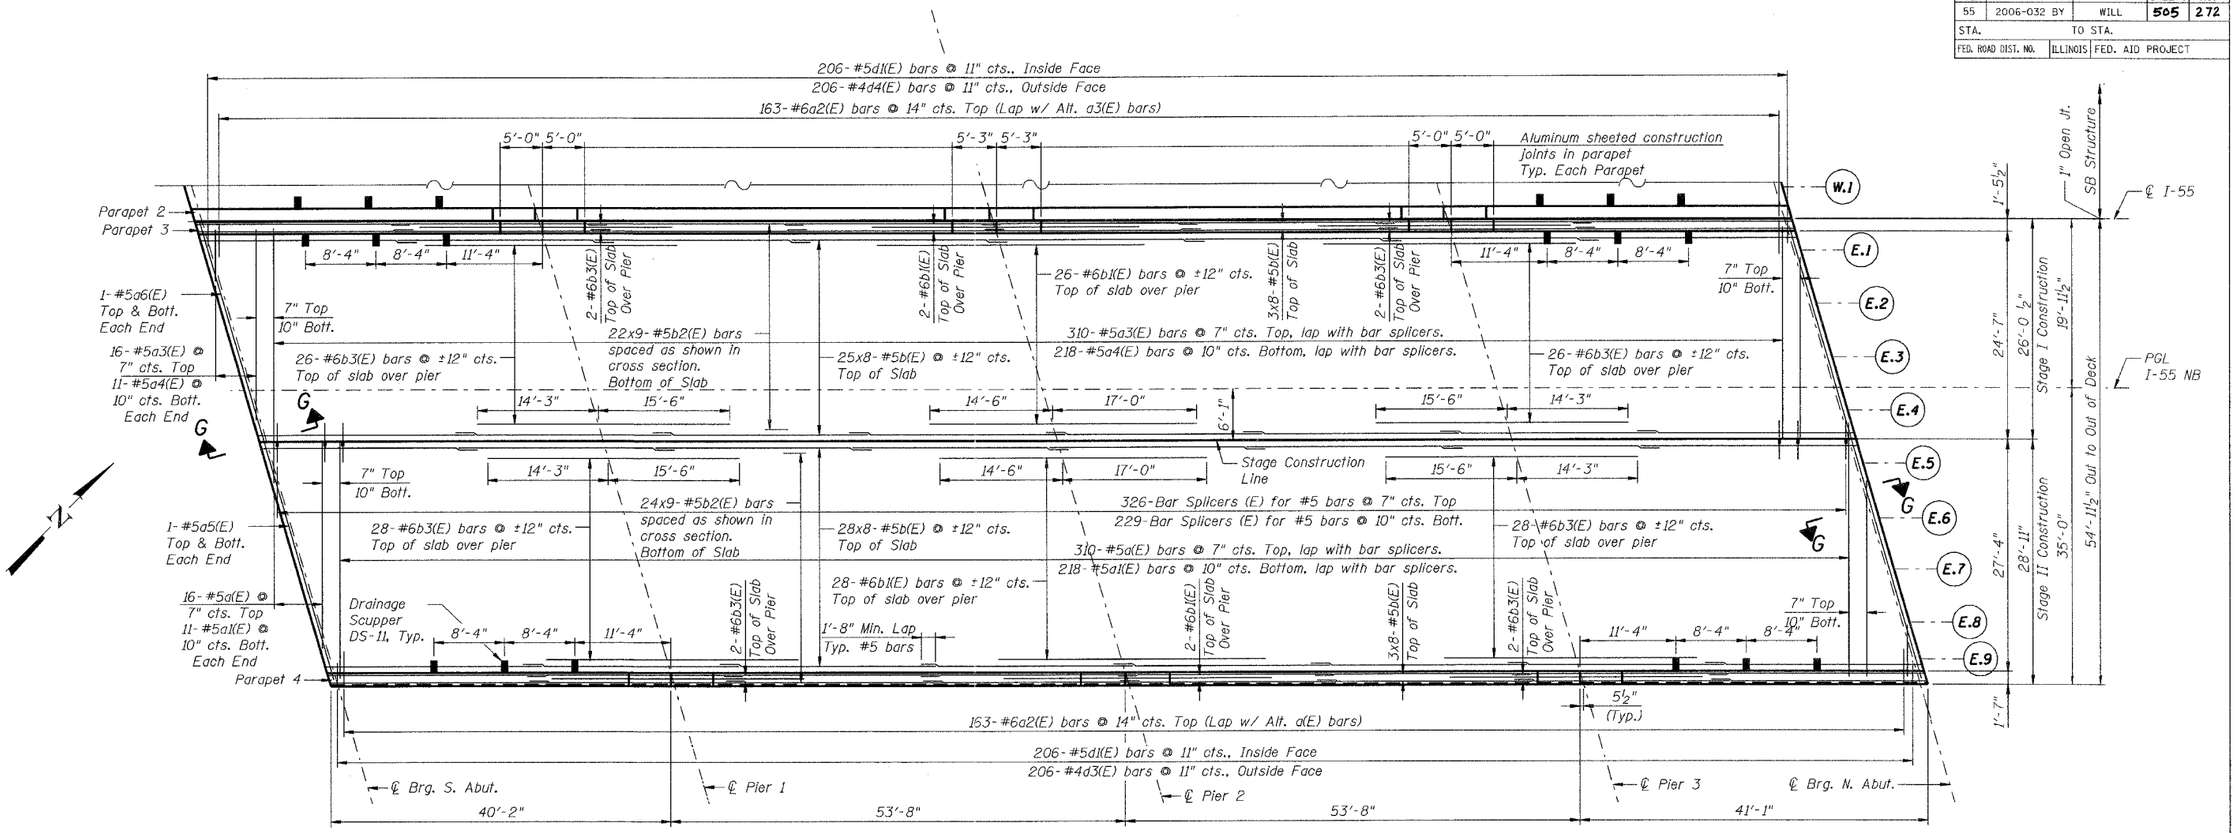

DECK PLAN - NORTHBOUND

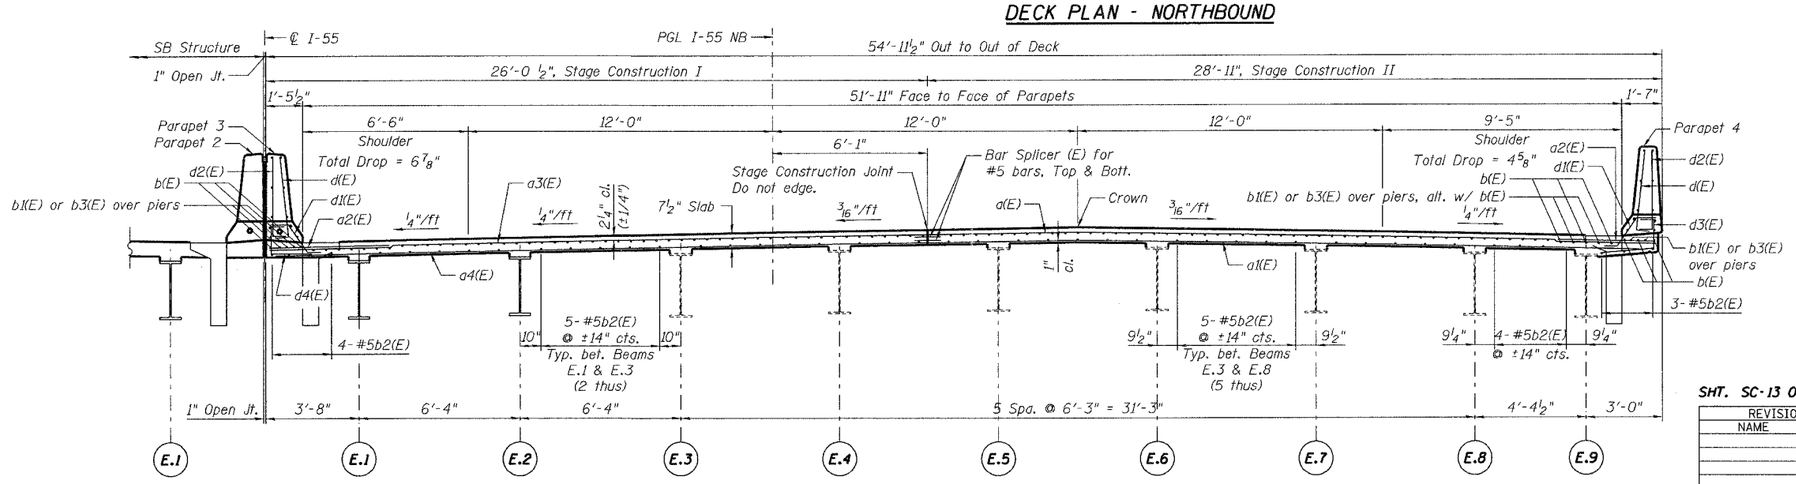

CROSS-SECTION - NORTHBOUND

Notes:

1. Work this sheet with Shts. SC-14 thru SC-18.
2. Reinforcement bars designated (E) shall be epoxy coated.
3. Bars indicated thus, 20x3-#5 etc., indicates 20 lines of bars with 3 lengths per line.
4. See Sht. SC-34 for bar splicer details.
5. See Sht. SC-15 for Reinforcement Bar List and Bill of Material.
6. See Sht. SC-15 for Section G-G.
7. Order a(E), a1(E), a3(E) and a4(E) bars full length. Cut to fit skew and use remainder of bars in opposite end.

SHT. SC-13 OF 38

REVISIONS	
NAME	DATE

MORCOM, N.V., INC.
CONSULTING ENGINEERS
CHICAGO, ILLINOIS

ILLINOIS DEPARTMENT OF TRANSPORTATION
FAI ROUTE 55
US 30 (PLAINFIELD ROAD) TO LILY CACHE SLOUGH
SB & NB I-55 OVER US RTE. 30, S.N. 099-0016 & 099-0017
STA. 587+80.82, SECTION 2006-032 BY
WILL COUNTY

I-55 NORTHBOUND DECK PLAN & CROSS SECTION

SCALE:
DRAWN BY PA
DATE 07/05/06
CHECKED BY MJK

TENG
TENG & ASSOCIATES, INC.
ENGINEERS/ARCHITECTS/PLANNERS
CHICAGO, ILLINOIS

PLOT DATE = #DATE#
FILE NAME = #FILE#
PLOT SCALE = #SCALE#
USER NAME = #USER#

\SUP91D004.DGN, \SUP91D002.DGN, \ALL91A001.DGN, \BD91A002.DGN, \SUP91D001.DGN
6-28-2006, 15:08:42
S:\DOCUMENT\B2361581\STRUCT\DGN\SUP01D091.SHT