F.A.I.	SECTION	COUNTY	TOTAL SHEETS	SHEET NO.
94/90	*	COOK	565	239
STA.		TO STA.		
FED. ROAD DIST. NO.	ILLINOIS	FED. AID PROJECT		

62301 *(2021-922 PTZ ETC 2324.6-1P) R-10

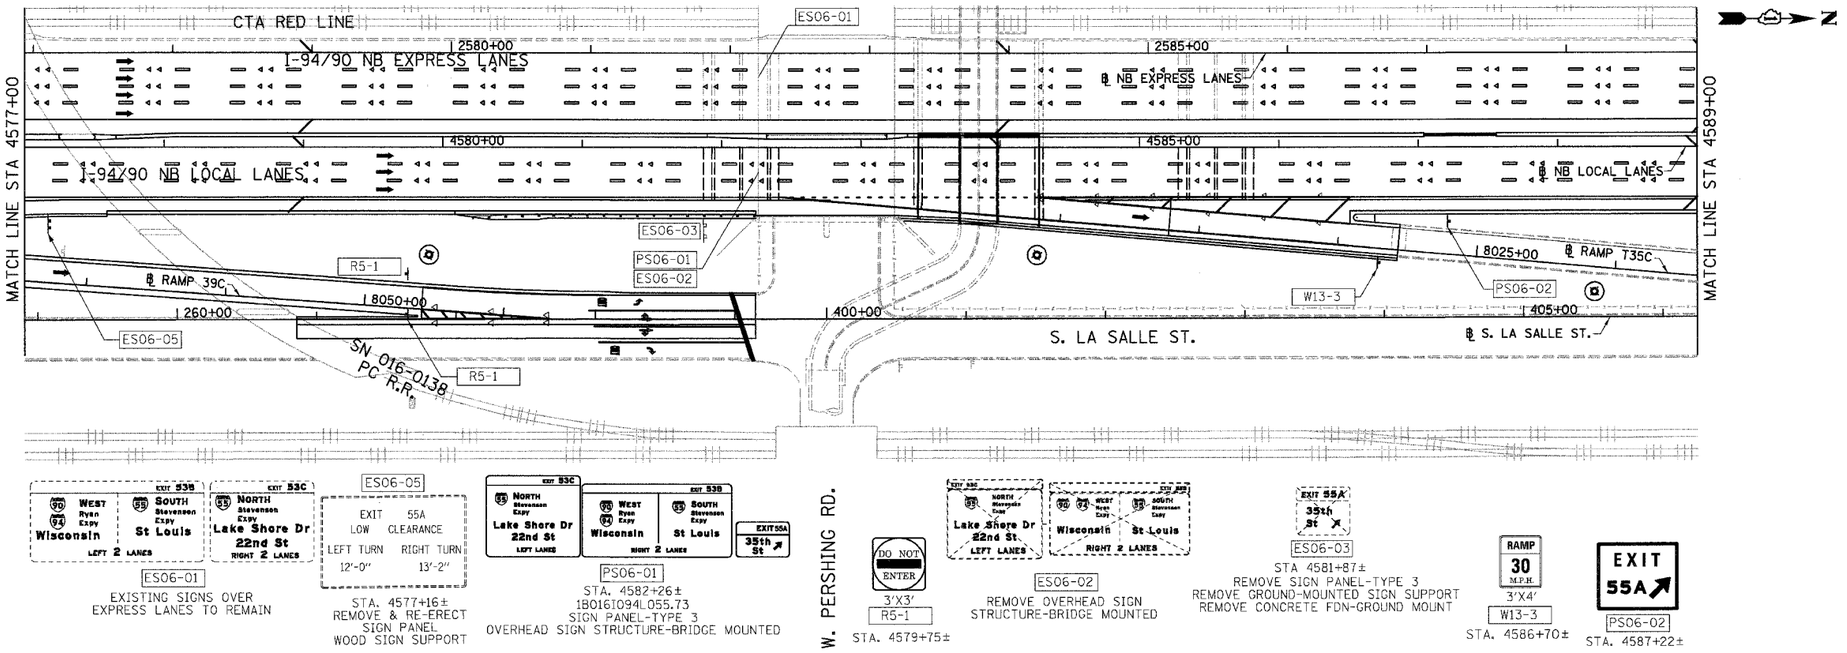

ES06-01
EXISTING SIGNS OVER EXPRESS LANES TO REMAIN

ES06-05
STA. 4577+16±
REMOVE & RE-ERECT SIGN PANEL WOOD SIGN SUPPORT

PS06-01
STA. 4582+26±
1B016I094L055.73
SIGN PANEL-TYPE 3
OVERHEAD SIGN STRUCTURE-BRIDGE MOUNTED

R5-1
STA. 4579+75±

ES06-02
REMOVE OVERHEAD SIGN STRUCTURE-BRIDGE MOUNTED

ES06-03
STA 4581+87±
REMOVE SIGN PANEL-TYPE 3
REMOVE GROUND-MOUNTED SIGN SUPPORT
REMOVE CONCRETE FDN-GROUND MOUNT

W13-3
STA. 4586+70±

PS06-02
STA. 4587+22±

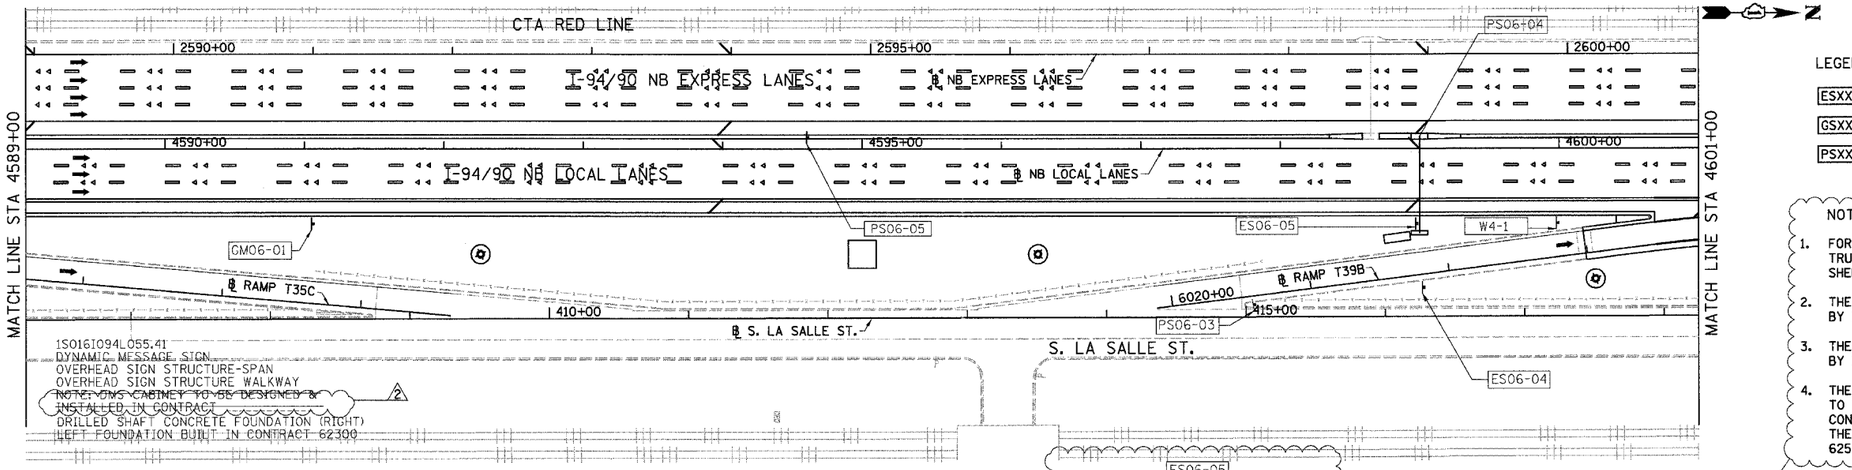

GM06-01
SIGN PANEL-TYPE 3
STR. STEEL SIGN SUPPORT-BREAKAWAY CONCRETE FOUNDATIONS
STA. 4591+05±

PS06-05
STA. 4594+60±
SIGN PANEL-TYPE 1
TELESCOPIC STEEL SIGN SUPPORT
BASE FOR TELESCOPING STEEL SIGN SUPPORT

PS06-03
STA. 4597+80±

PS06-04
STA. 4599+00±

ES06-05
STA. 4599+00±
REMOVE SIGN PANEL ASSEMBLY-TYPE B

ES06-04
STA. 4599+00±
REMOVE & RE-ERECT SIGN PANELS WOOD SIGN SUPPORT

W4-1
STA. 4600+00±

LEGEND:

ESXX-XX	EXISTING OVERHEAD OR CANTILEVER SIGNS
GSXX-XX	EXISTING POST MOUNTED SIGNS
PSXX-XX	PROPOSED SIGNS

NOTES:

1. FOR DETAILS OF THE DYNAMIC MESSAGE SIGN TRUSS SEE OVERHEAD SIGN STRUCTURE DETAIL SHEETS.
2. THE DYNAMIC MESSAGE SIGN WILL BE PROCURED BY IDOT CONTRACT 62947.
3. THE DYNAMIC MESSAGE SIGN WILL BE SUPPLIED BY IDOT CONTRACT 62583.
4. THE DYNAMIC MESSAGE SIGN SHALL BE FASTENED TO THE SIGN TRUSS BY THE CONTRACT 62301 CONTRACTOR. THE CONTRACTOR SHALL COORDINATE THE ERECTION OF THE SIGN TRUSS WITH CONTRACT 62583

0 50' 100'

SG-06

KAM ENGINEERING, INC.
CONSULTING ENGINEERS
707A Davis Road, Suite 205
Elgin, Illinois 60123-1369

REVISIONS	
NAME	DATE
REVISED	06/23/06
2 ADDENDUM 2	8/04/06

ILLINOIS DEPARTMENT OF TRANSPORTATION

F.A.I. 94/90 (DAN RYAN EXPRESSWAY)

GARFIELD BLVD TO 31ST STREET (NB LOCAL LANES)

PROPOSED SIGNING PLANS

SCALE: 1"=50' DRAWN BY: RV

DATE: 06/09/06 CHECKED BY: MSA

8/4/2006 11:57:53 AM

N:\GEO\cadd\civil\NB\SHEETS\660_IBCS01.dgn