| ORIGINAL SURVEY | | BY | DATE |
|---|---|---|---|
| NOTE BOOK | SURVEYED | | |
| | PLOTTED | | |
| | TEMPLATE | | |
| | AREAS | | |
| NO. | AREAS CHECKED | | |

| FINAL SURVEY | | BY | DATE |
|---|---|---|---|
| NOTE BOOK | SURVEYED | | |
| | PLOTTED | | |
| | TEMPLATE | | |
| | AREAS | | |
| NO. | AREAS CHECKED | | |

BOWMAN, BARRETT & ASSOCIATES INC.
CONSULTING ENGINEERS
Chicago, Illinois
312.228.0100
www.bbandainc.com

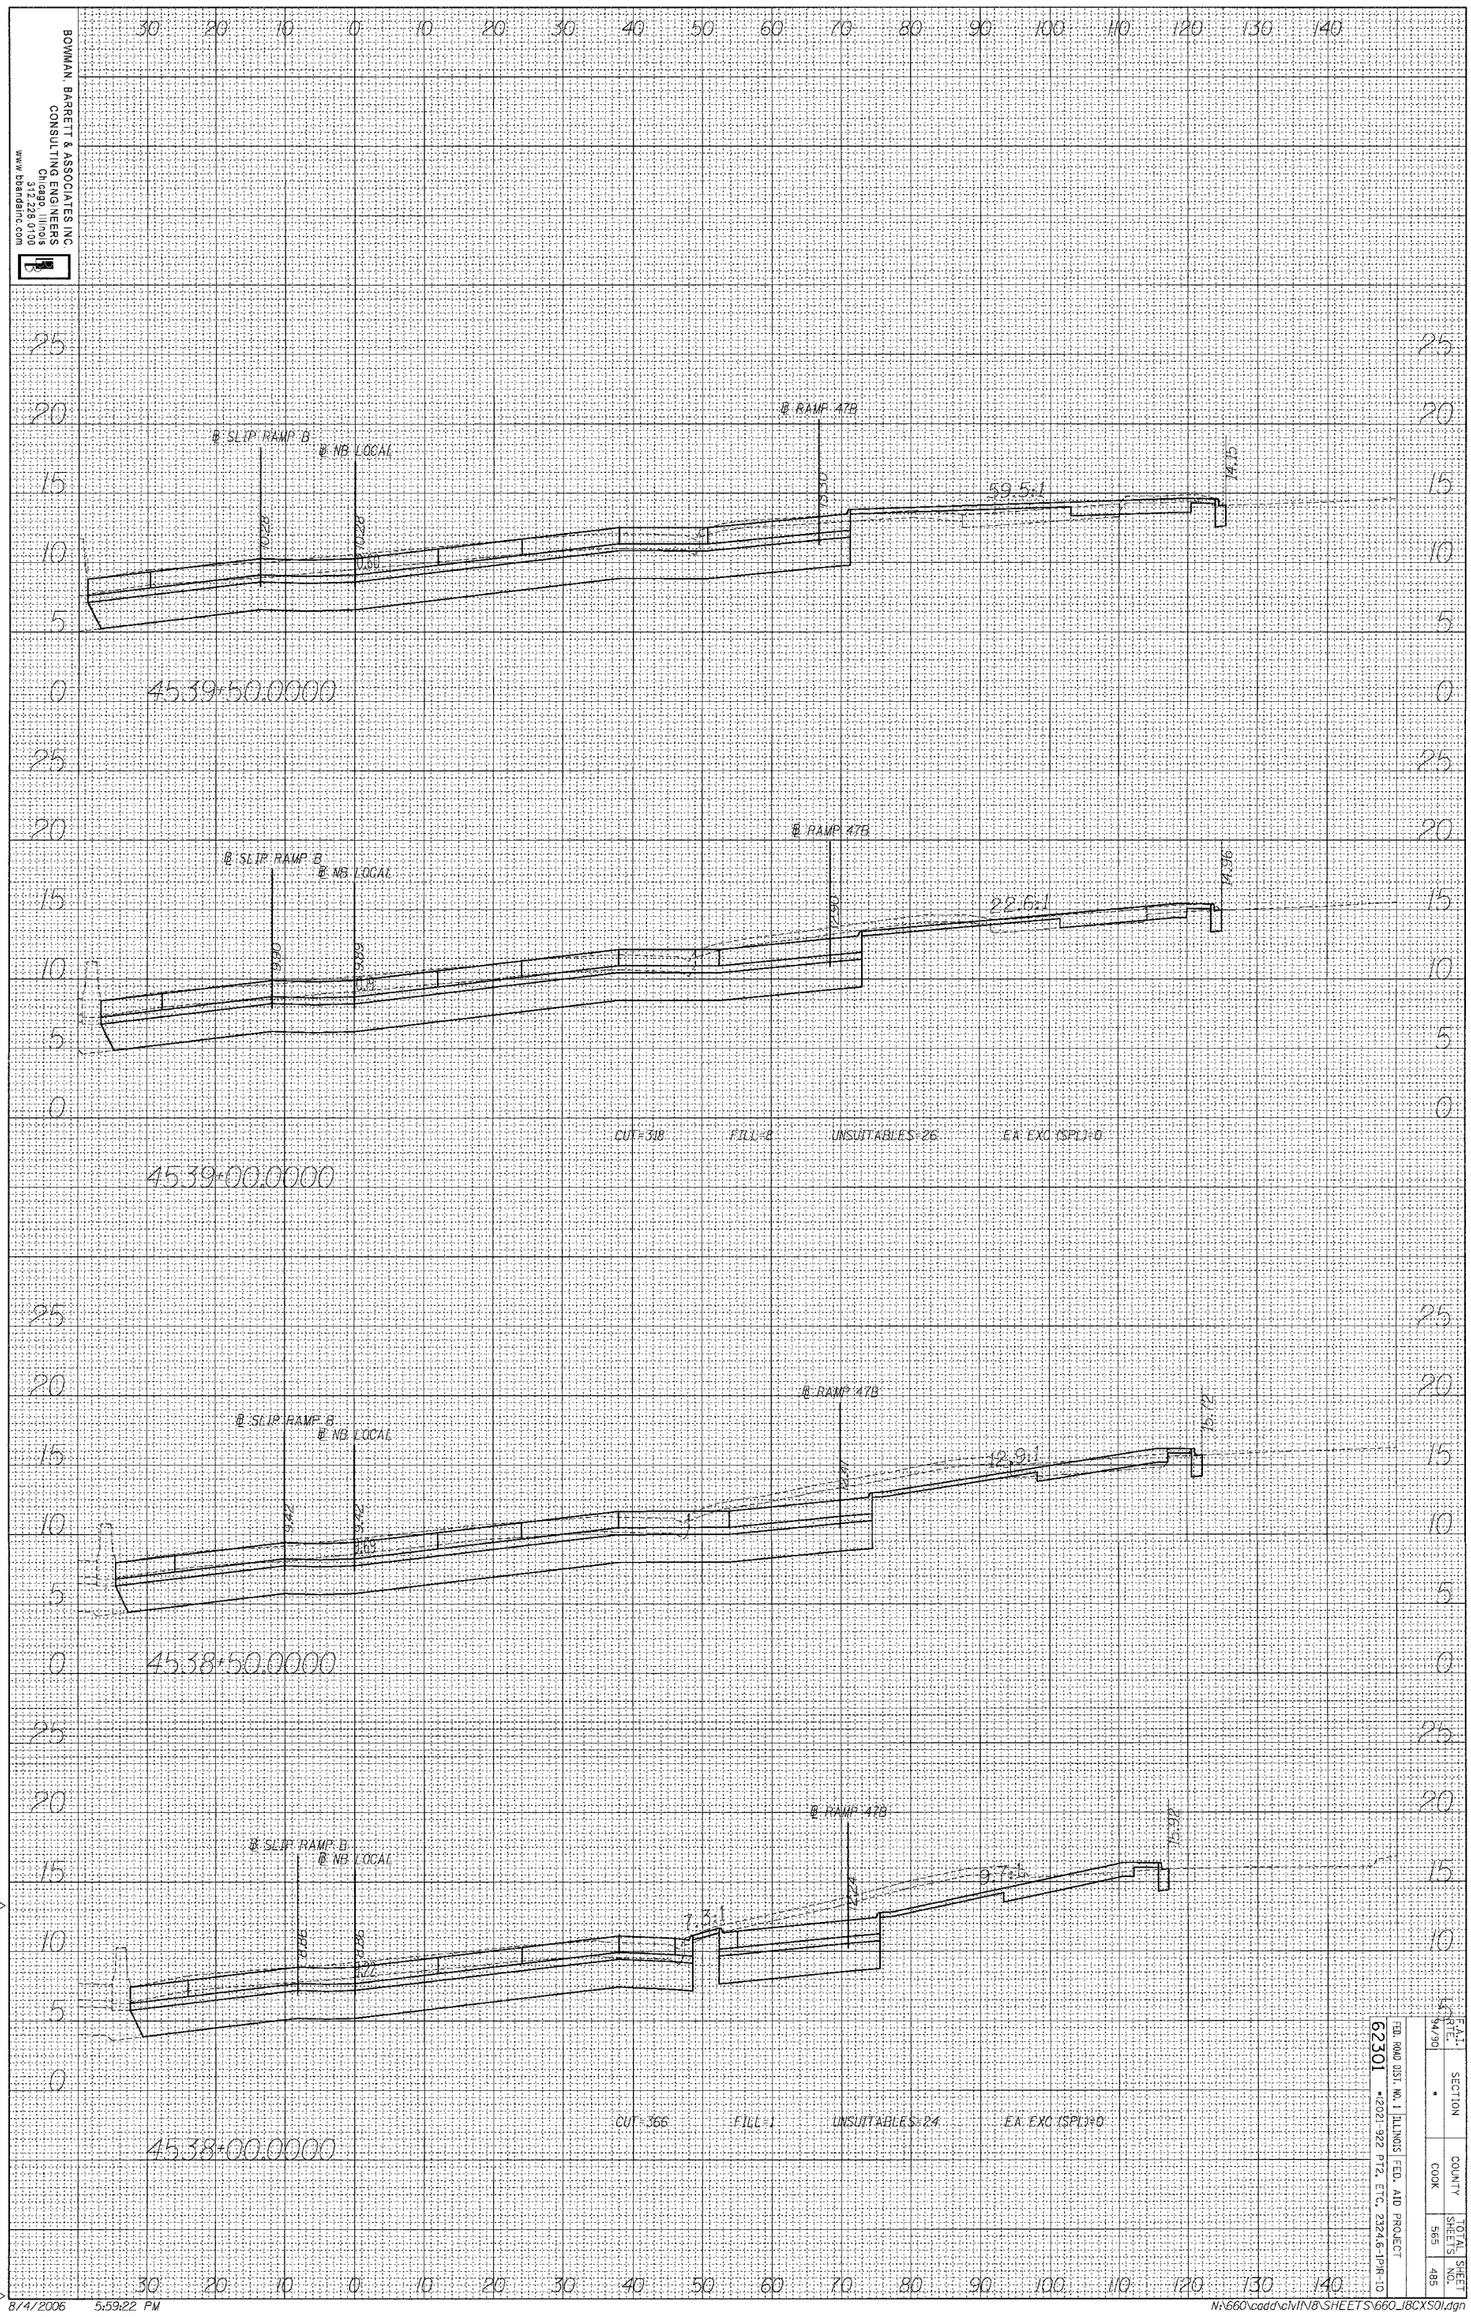


ADDENDUM 2 8/04/06

| F.A.I. RTE. | SECTION | COUNTY | TOTAL SHEETS | SHEET NO. |
|---|---|---|---|---|
| 94/90 | * | COOK | 565 | 485 |

FED. ROAD DIST. NO. 1 ILLINOIS FED. AID PROJECT
62301 *(202) 922 PT2, ETC. 2324.6-1PIR-10

8/4/2006 5:59:22 PM N:\660\cadd\cIVIN8\SHEETS\660_I8CXS01.dgn